PLANS
NOT
TO
SCALE

| FED. ROAD DIST. NO. | STATE | FED. AID PROJ. NO. | FISCAL YEAR | SHEET No. | TOTAL SHEETS |
|---|---|---|---|---|---|
| 1 | MONT. | 15 | | 1 | 1 |

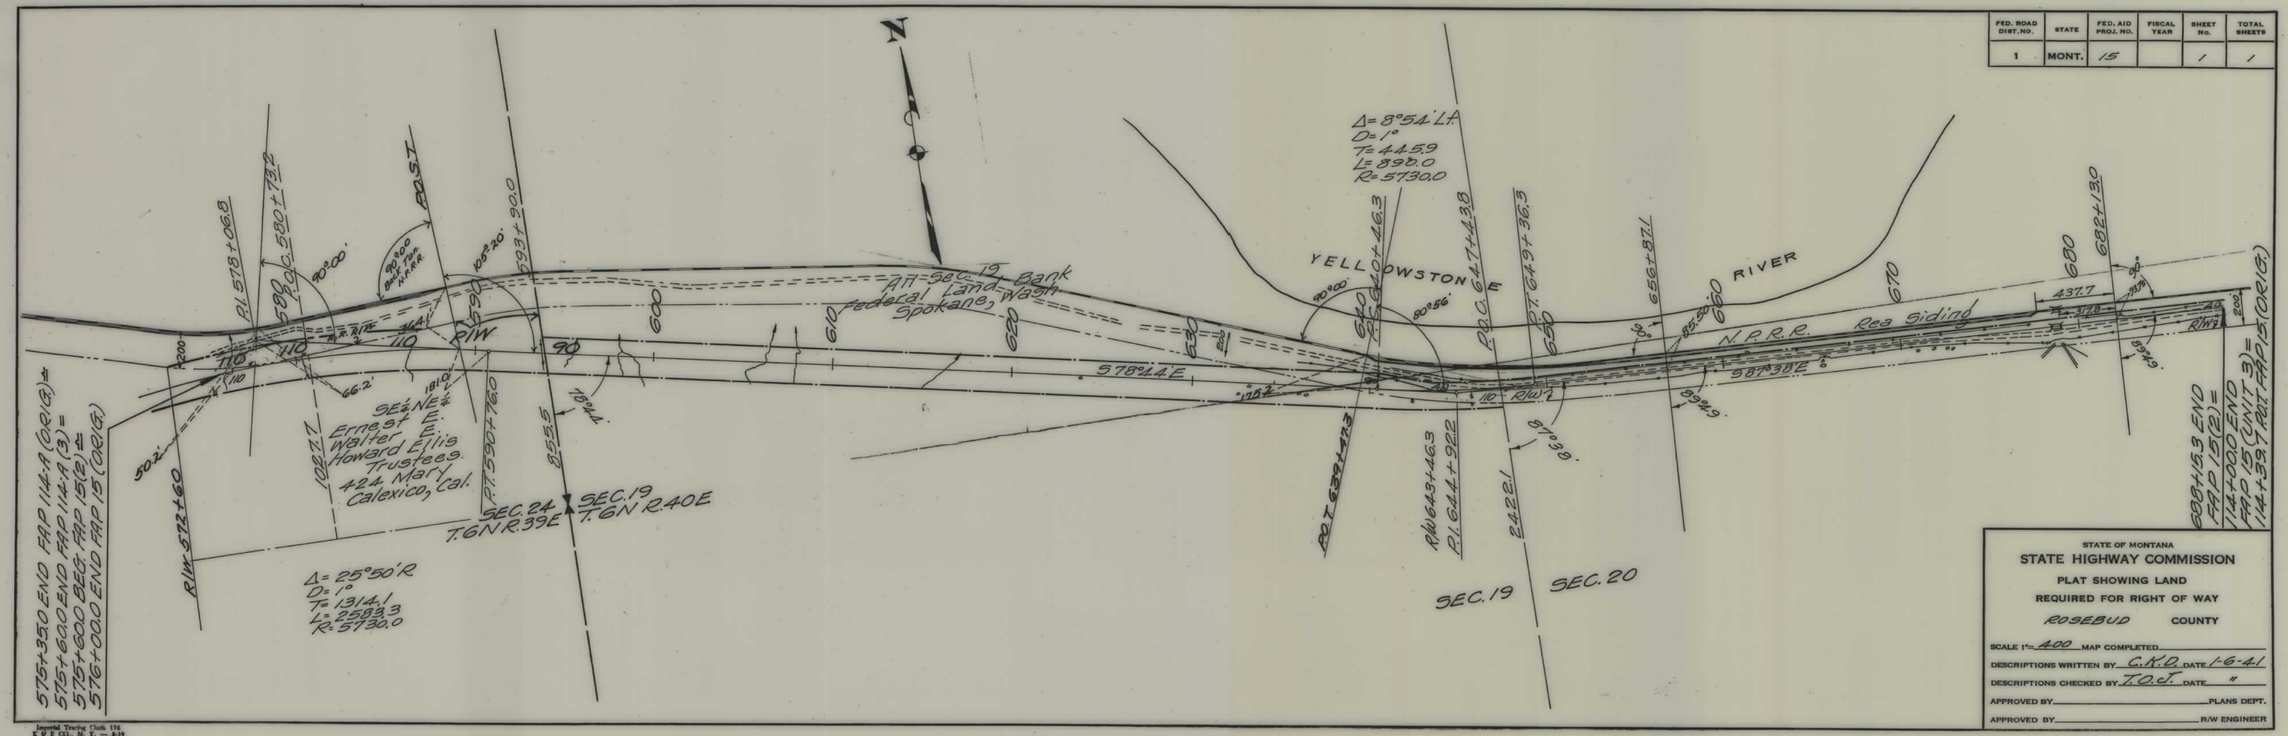


STATE OF MONTANA

**STATE HIGHWAY COMMISSION**

PLAT SHOWING LAND

REQUIRED FOR RIGHT OF WAY

ROSEBUD COUNTY

SCALE 1"= 400 MAP COMPLETED

DESCRIPTIONS WRITTEN BY C.K.D. DATE 1-6-41

DESCRIPTIONS CHECKED BY T.O.J. DATE "

APPROVED BY _____ PLANS DEPT.

APPROVED BY _____ R/W ENGINEER

Imperial Tracing Cloth 116
K & E CO., N. Y. — 8-39

FAP 15 SHT 1 OF 1

4