PLANS
NOT
TO
SCALE

STATE OF MONTANA	FED. AID PROJECT NUMBERS CONST. NO.	R/W NO.	STATE NO.	SHEET NO.	TOTAL SHEETS
	HES 14-2(6)23			1	1

DEEP CREEK HILL - EAST (SNOW FENCE)

OWNERSHIPS

PARCEL	NAME	ADDRESS	TOTAL AREA	GROSS R/W AREA	P.T.W. AREA	AREA TO BE ACQUIRED	REMAINDER LEFT	REMAINDER RIGHT	CONST. PERM AREA	EASE AREA
1.	HUBERT PLYMALE & EDNA	P. O. BOX 80								*
	ANN PLYMALE	RR 1								
		TOWNSEND, MONT. 59644								

* EASEMENT FOR & ACCESS TO SNOW FENCE (SEE R/W AGREEMENT)

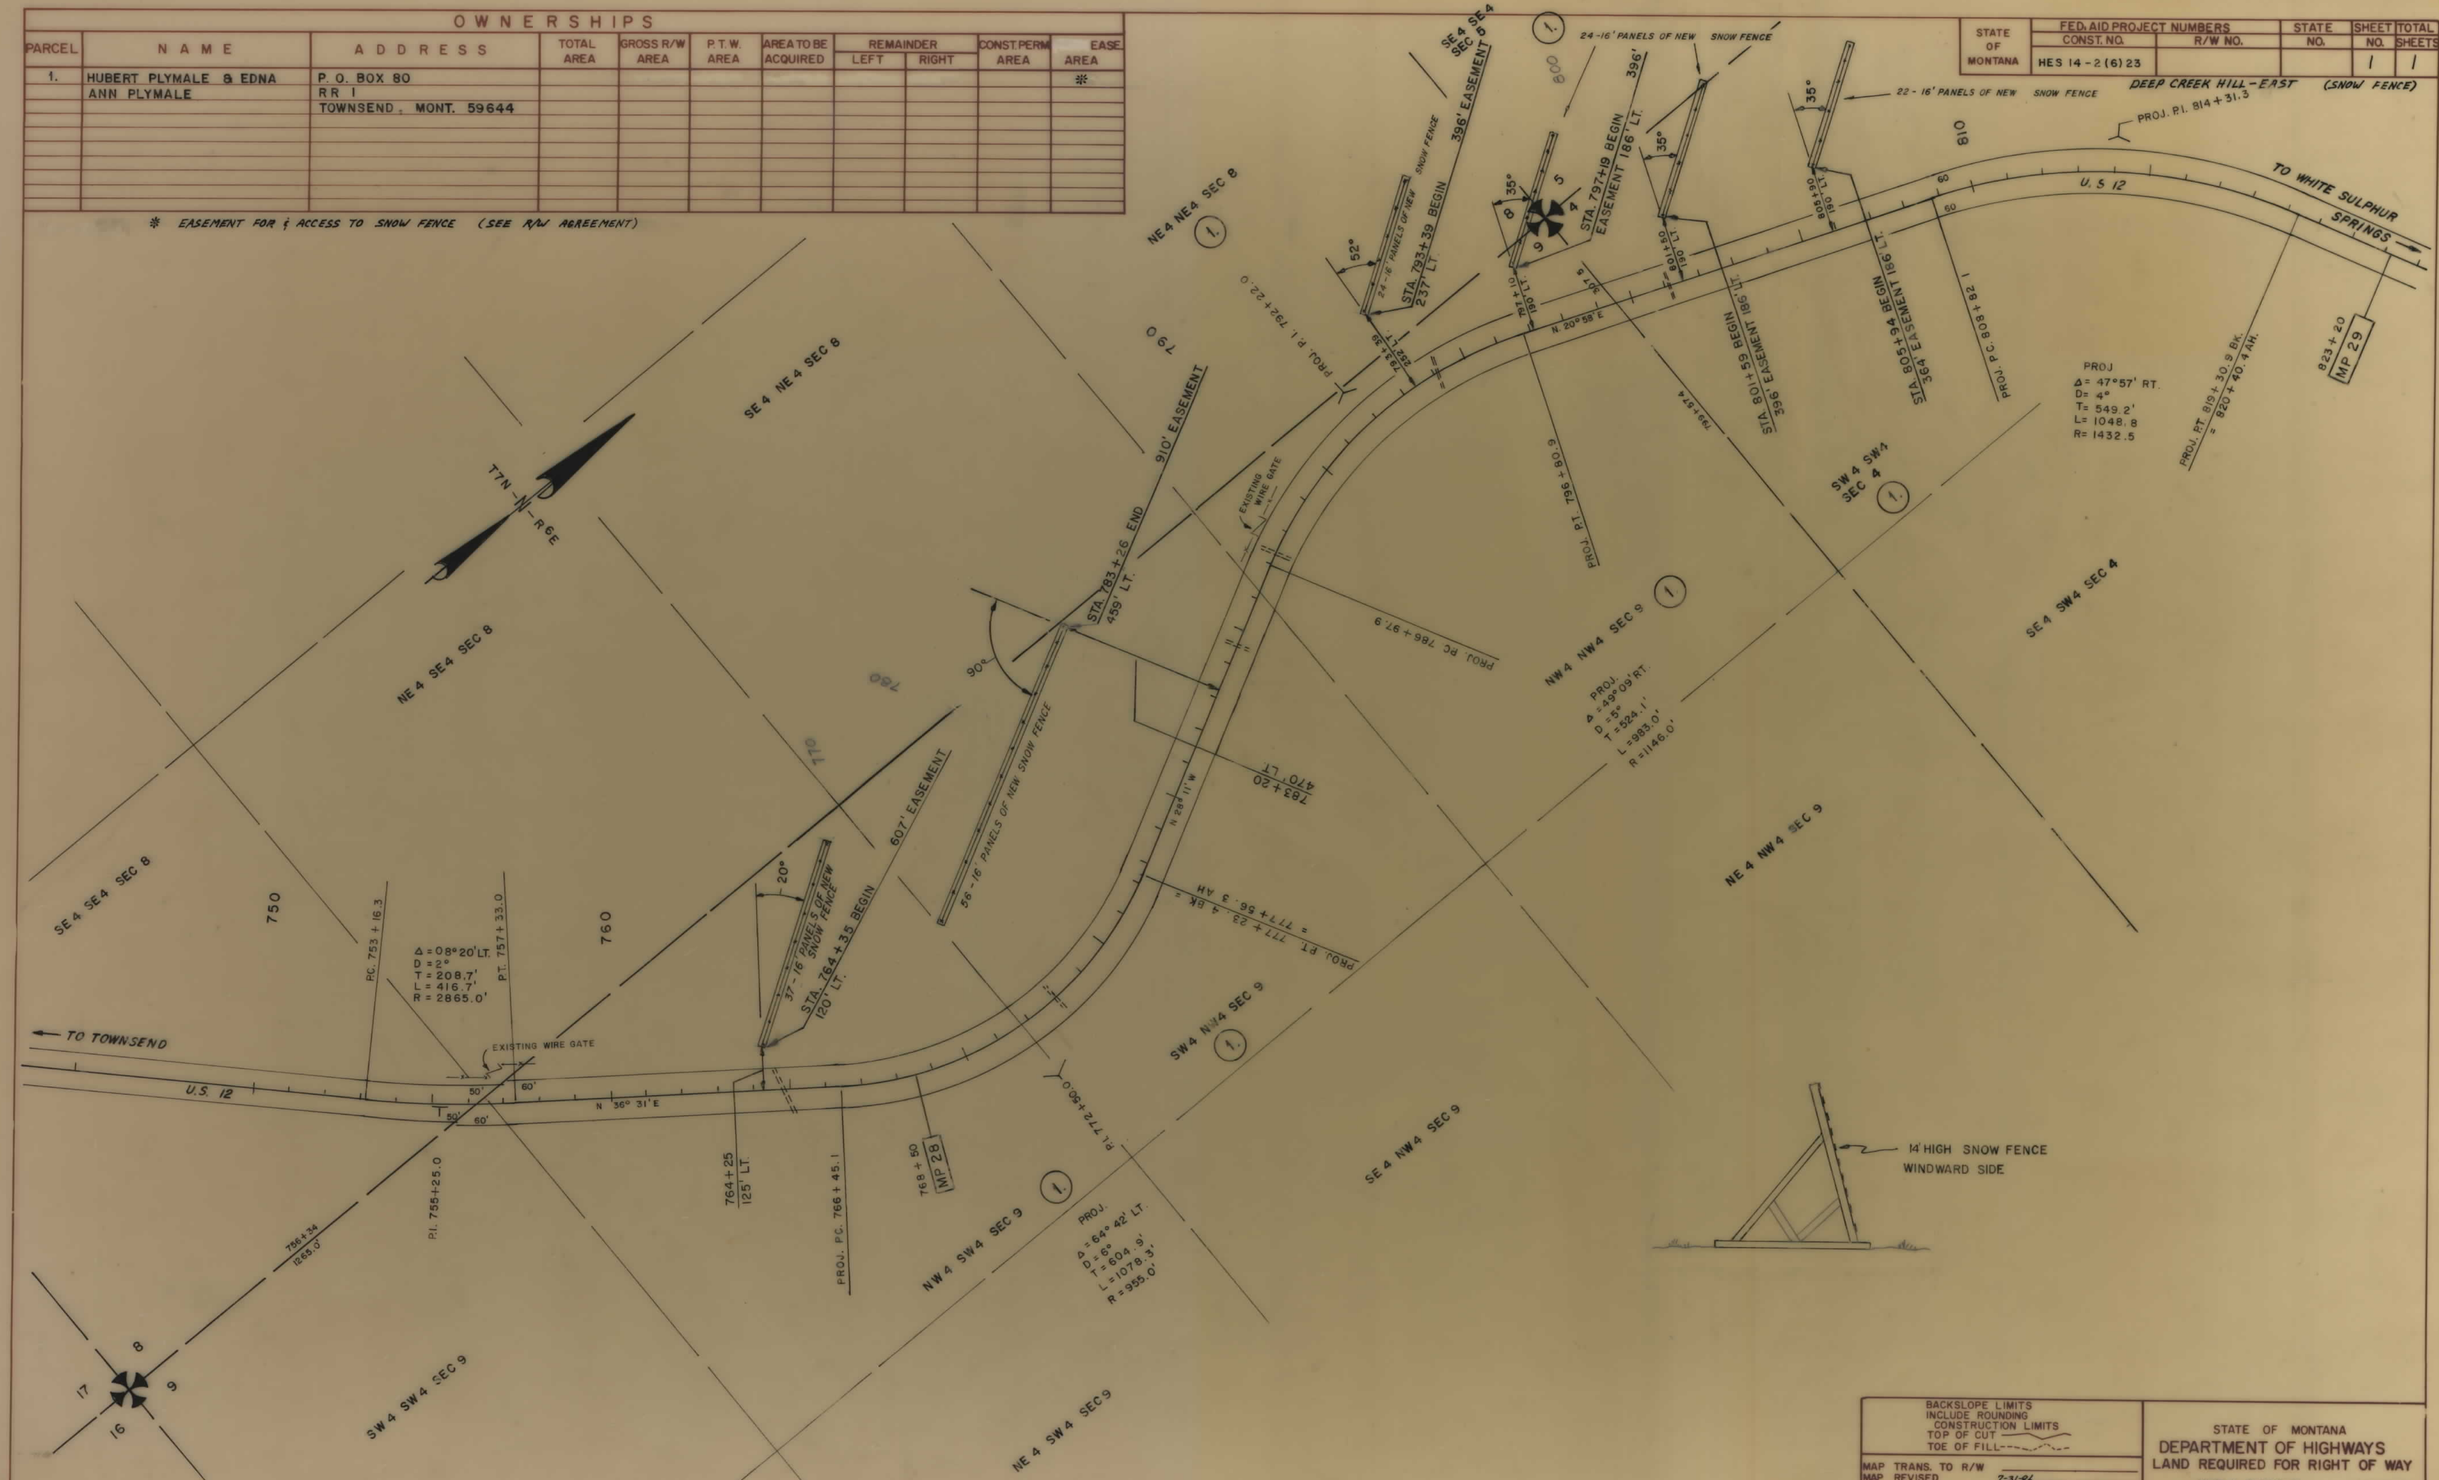

BACKSLOPE LIMITS
INCLUDE ROUNDING
CONSTRUCTION LIMITS
TOP OF CUT
TOE OF FILL

MAP TRANS. TO R/W
MAP REVISED 7-31-86

FHWA APPROVAL 7-16-86

STATE OF MONTANA
DEPARTMENT OF HIGHWAYS
LAND REQUIRED FOR RIGHT OF WAY
MEAGHER COUNTY
SCALE 1" = 200'
MAP COMPLETED

HES 14-2(6)23 SHT 1 OF 1