PLANS
NOT
TO
SCALE

OWNERSHIPS								
PARCEL	NAME	ADDRESS	TOTAL AREA	GROSS R/W AREA	P.T.W. AREA	AREA TO BE ACQUIRED	REMAINDER LEFT	REMAINDER RIGHT
1	ERNEST & GLADYS ELSHIRE	CASCADE MT. 59421	3.63 AC.	3.63 AC.	0.00	3.63 AC.	0.00	0.00

FED. ROAD DIST. NO.	STATE	FED. AID PROJECT NUMBERS CONST. NO.	R/W NO.	STATE NO.	SHEET NO.	TOTAL SHEETS
8	MONT		I 15-5(81)240		1	1

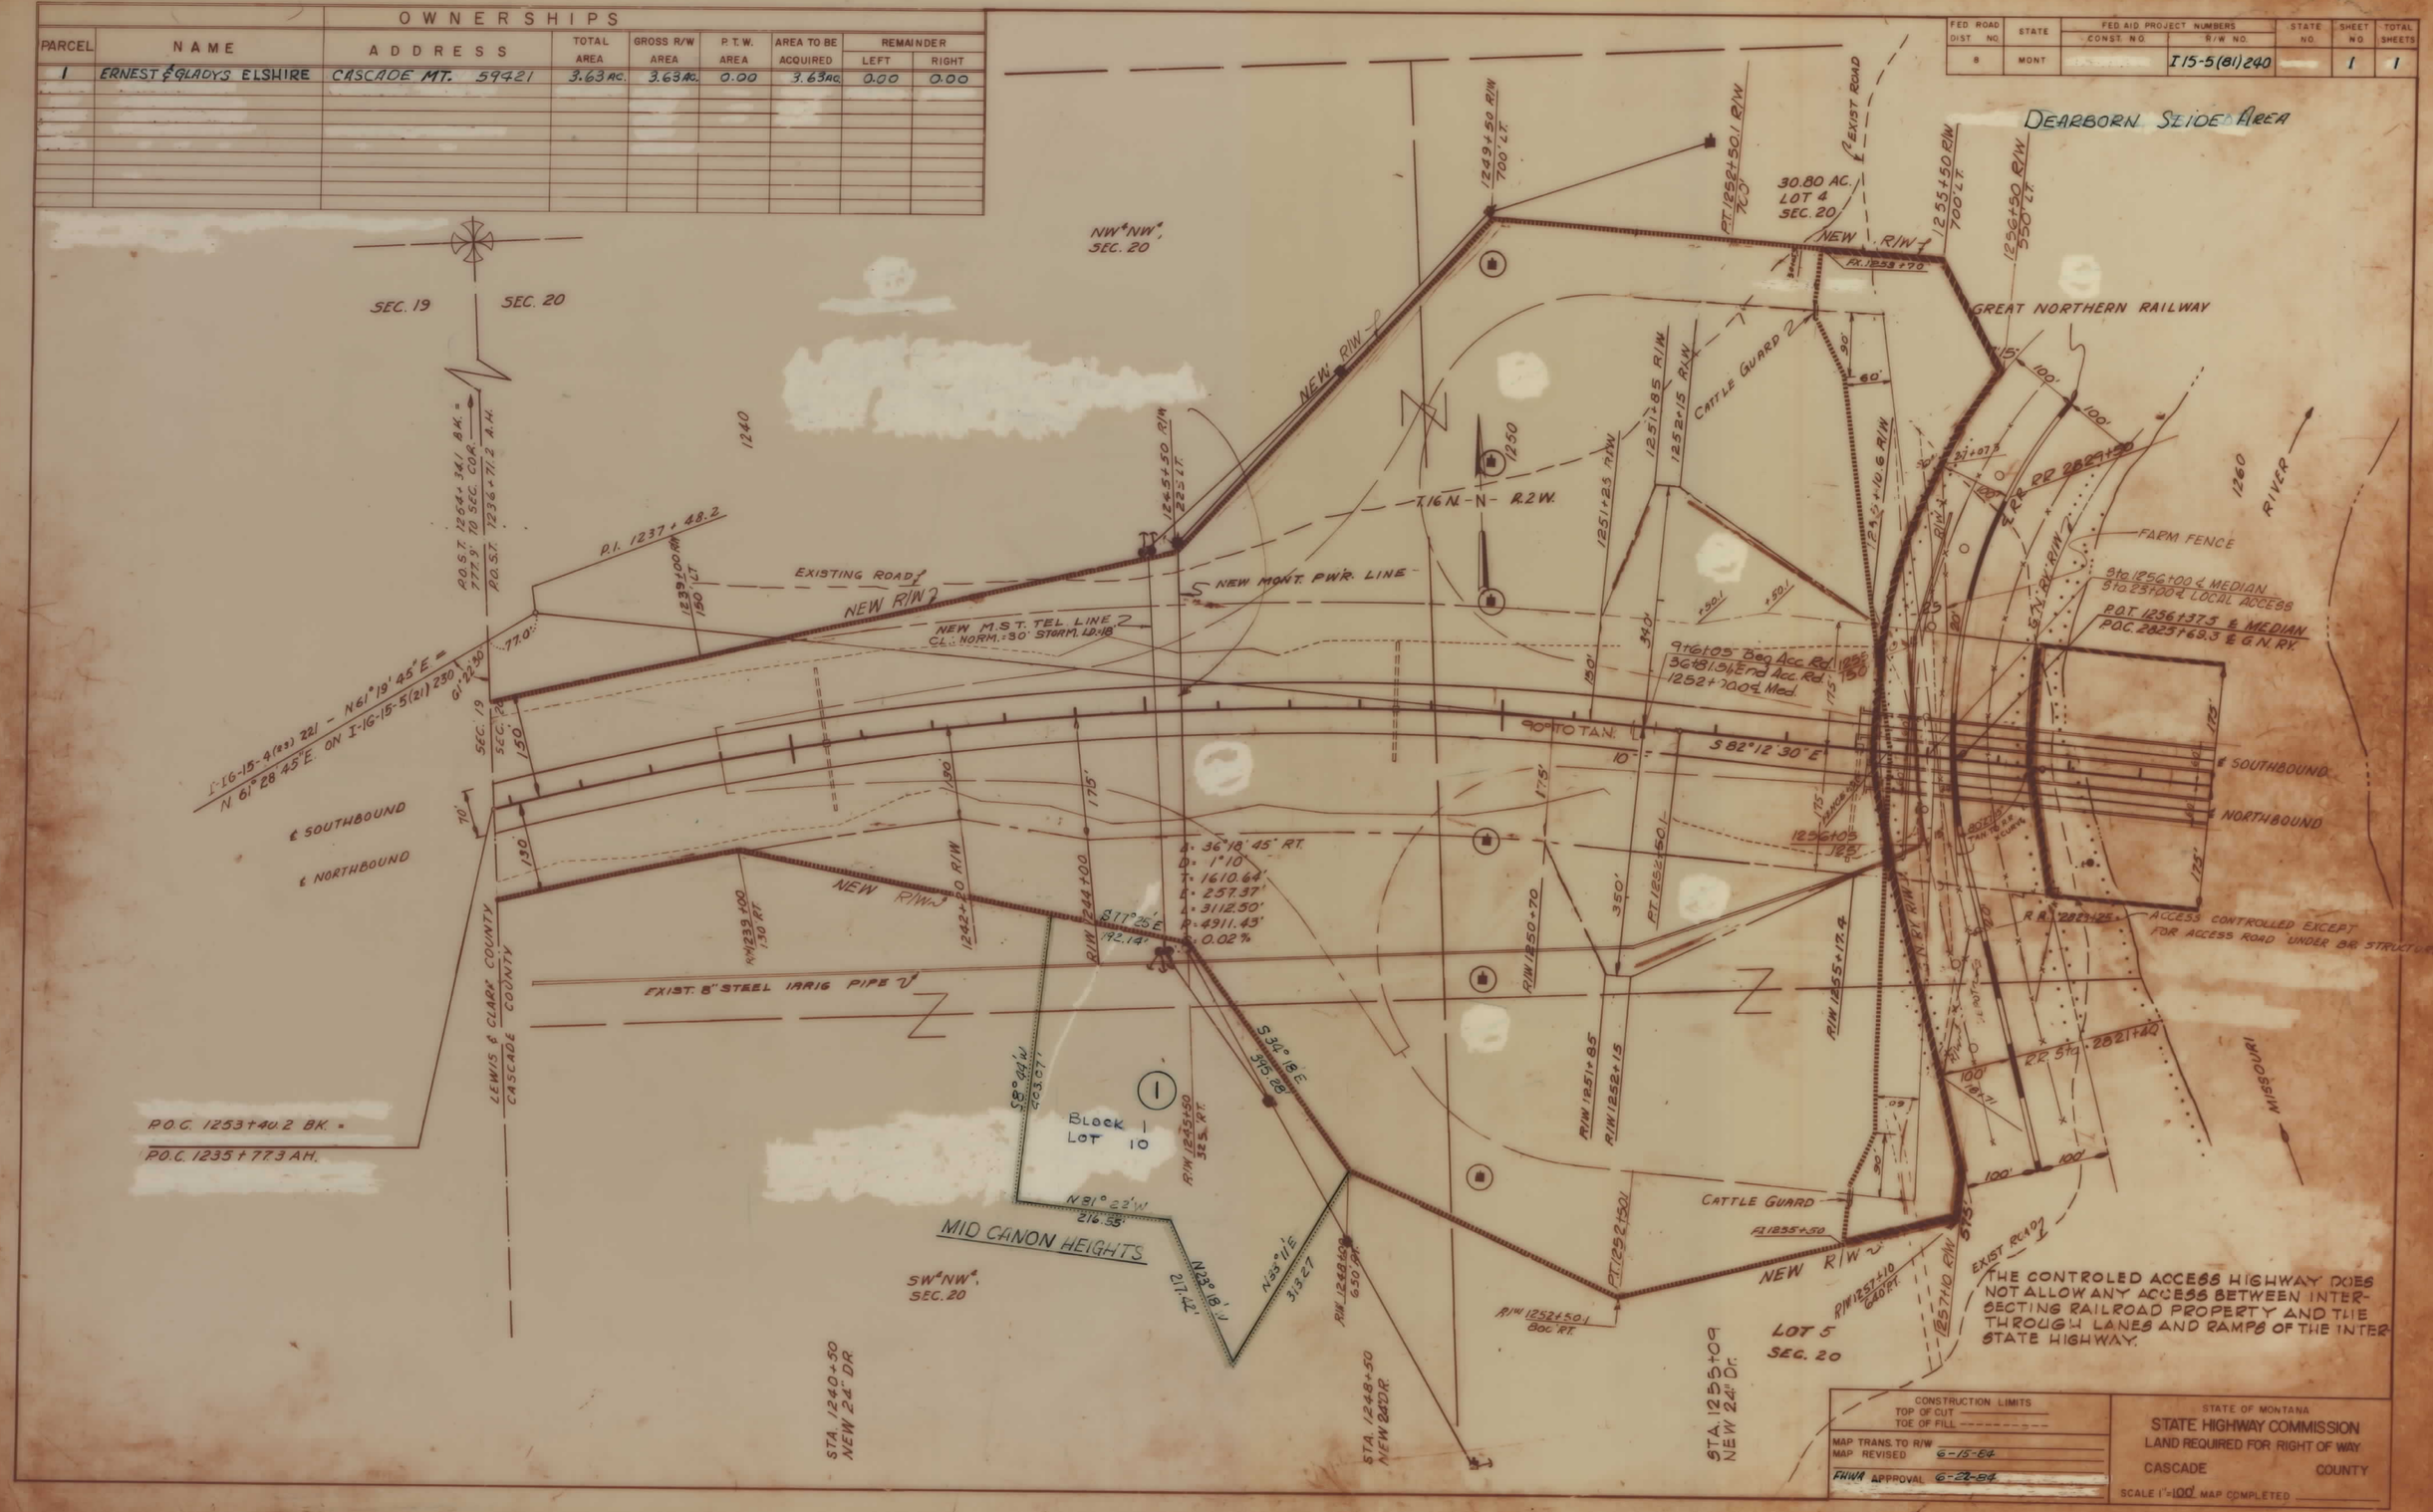

I 15-5(81)240 SHT 1 OF 1