PLANS
NOT
TO
SCALE

FED. ROAD DIST. NO	STATE	FED. AID PROJ. NO.		SHEET NO.	TOTAL SHEETS
1	MONT.	S 15(3)	R/W NO 3015 -03	1	5

I hereby certify that the tribes of the Fort Peck Indian Agency are not organized under the Indian Reorganization Act of June 18, 1934.

Superintendent

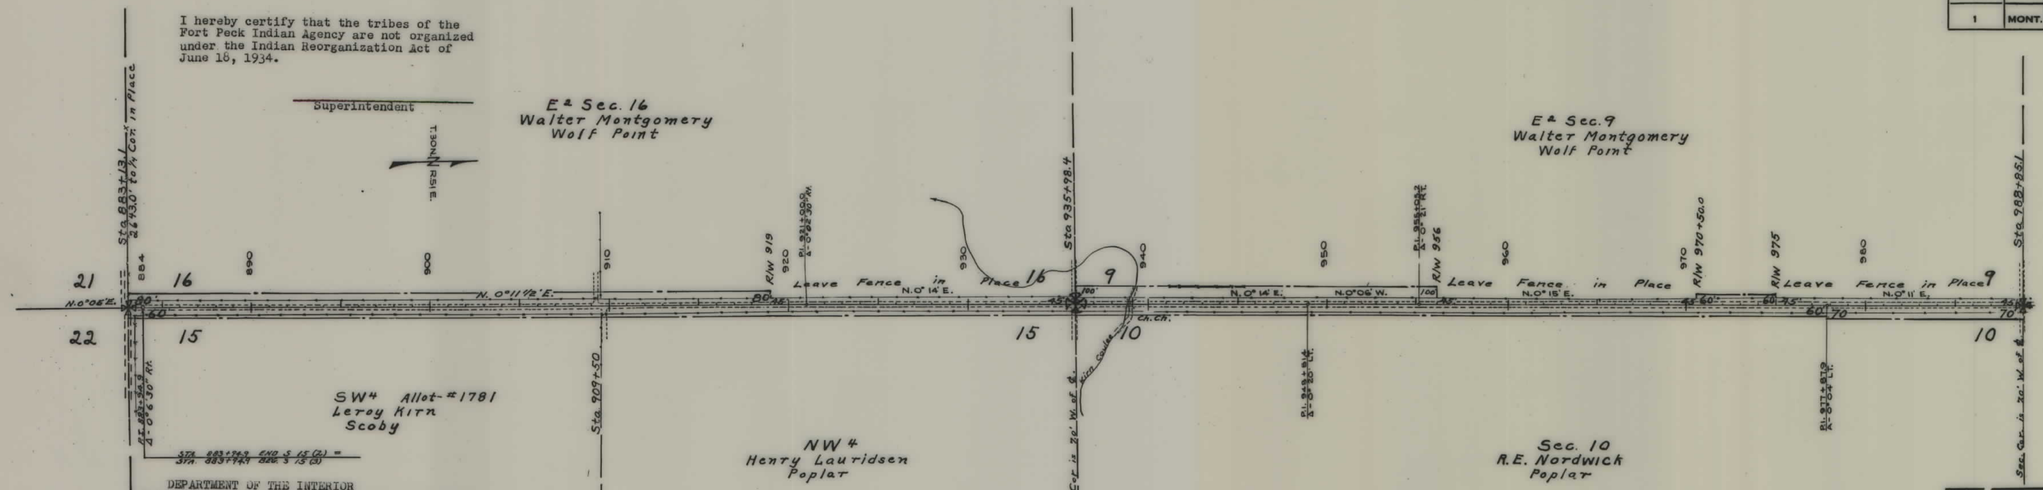

DEPARTMENT OF THE INTERIOR
United States Indian Service, Fort Peck Agency

APPROVED, sheets 1 to 5, as shown hereon, under authority vested in me by Secretarial Order No. 2252, dated September 9, 1946 (11 Fed. Reg. 10296), and the Order of the Commissioner of Indian Affairs, No. 544, dated Sept. 24, 1947 (12 Fed. Reg. 6970), subject to the provisions of Section 4 of the Act of March 3, 1901 (31 Stat. 1084; 25 U.S.C., Section 311).

(date) Superintendent

STATE OF MONTANA
STATE HIGHWAY COMMISSION
PLAT SHOWING LAND
REQUIRED FOR RIGHT OF WAY
ROOSEVELT COUNTY

SCALE 1"= MAP COMPLETED
DESCRIPTIONS WRITTEN BY DATE
DESCRIPTIONS CHECKED BY DATE
APPROVED BY PLANS DEPT.
APPROVED BY R/W ENGINEER

S 15(3) SHT 1 OF 5

FED. ROAD DIST. NO	STATE	FED. AID PROJ. NO.	R/W NO	SHEET No.	TOTAL SHEETS
1	MONT.	S-15(3)	3015-03	2	5

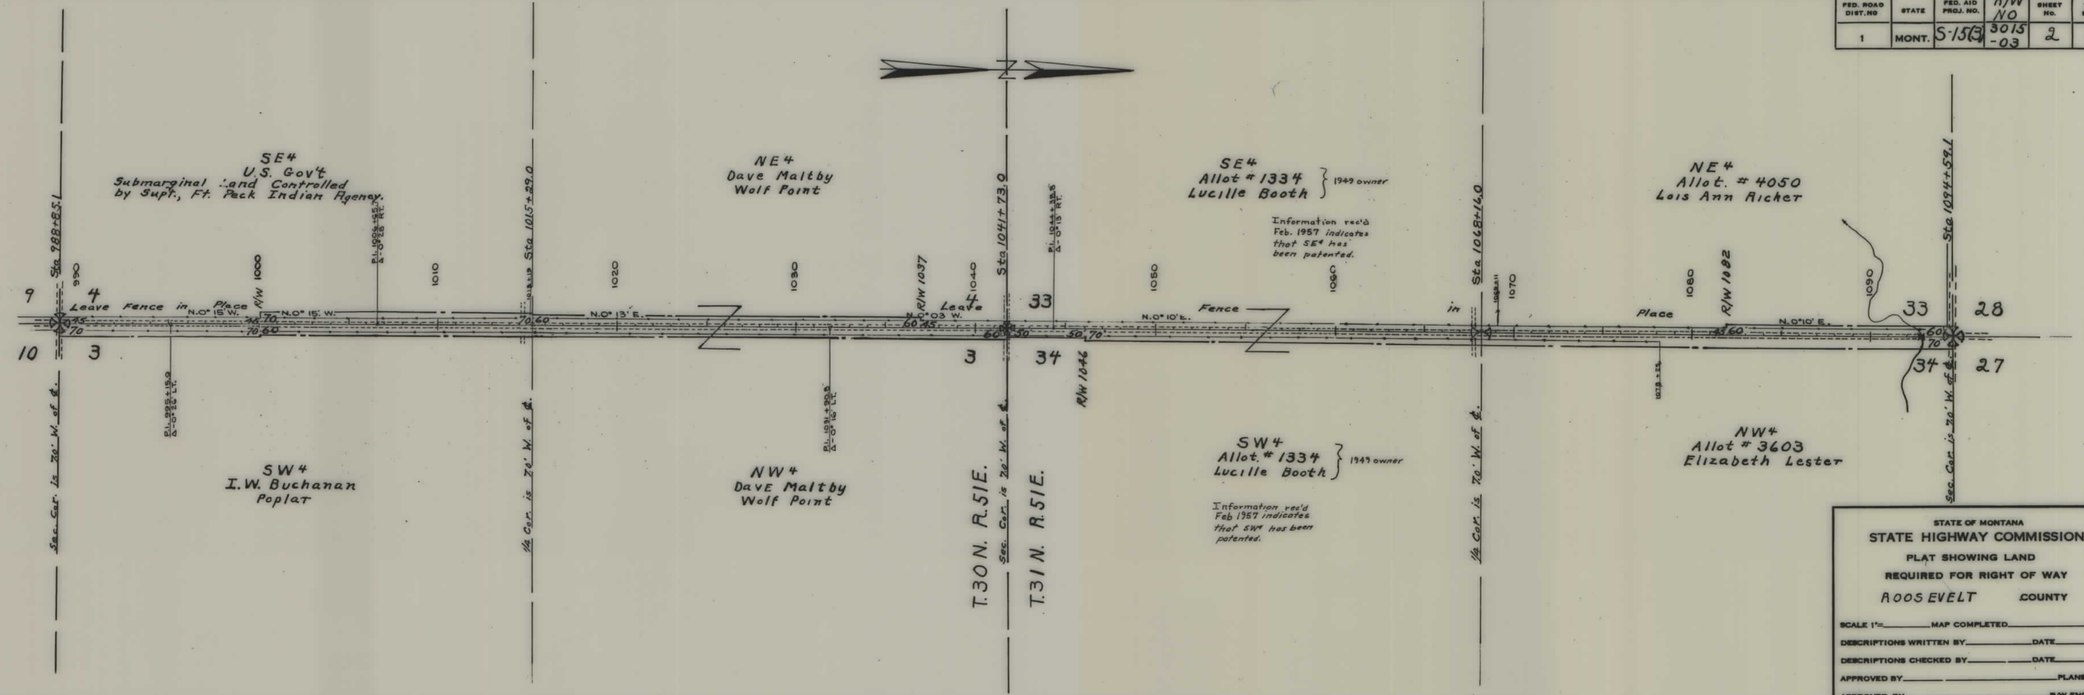

STATE OF MONTANA
STATE HIGHWAY COMMISSION
PLAT SHOWING LAND
REQUIRED FOR RIGHT OF WAY
ROOSEVELT COUNTY

SCALE 1"=_____ MAP COMPLETED_____
DESCRIPTIONS WRITTEN BY_____ DATE_____
DESCRIPTIONS CHECKED BY_____ DATE_____
APPROVED BY_____ PLANS DEPT.
APPROVED BY_____ R/W ENGINEER

S 15(3) SHT 2 OF 5

FED. ROAD DIST. NO	STATE	FED. AID PROJ. NO.	R/W NO	SHEET No.	TOTAL SHEETS
1	MONT.	S-15(3)	3015-03	3	5

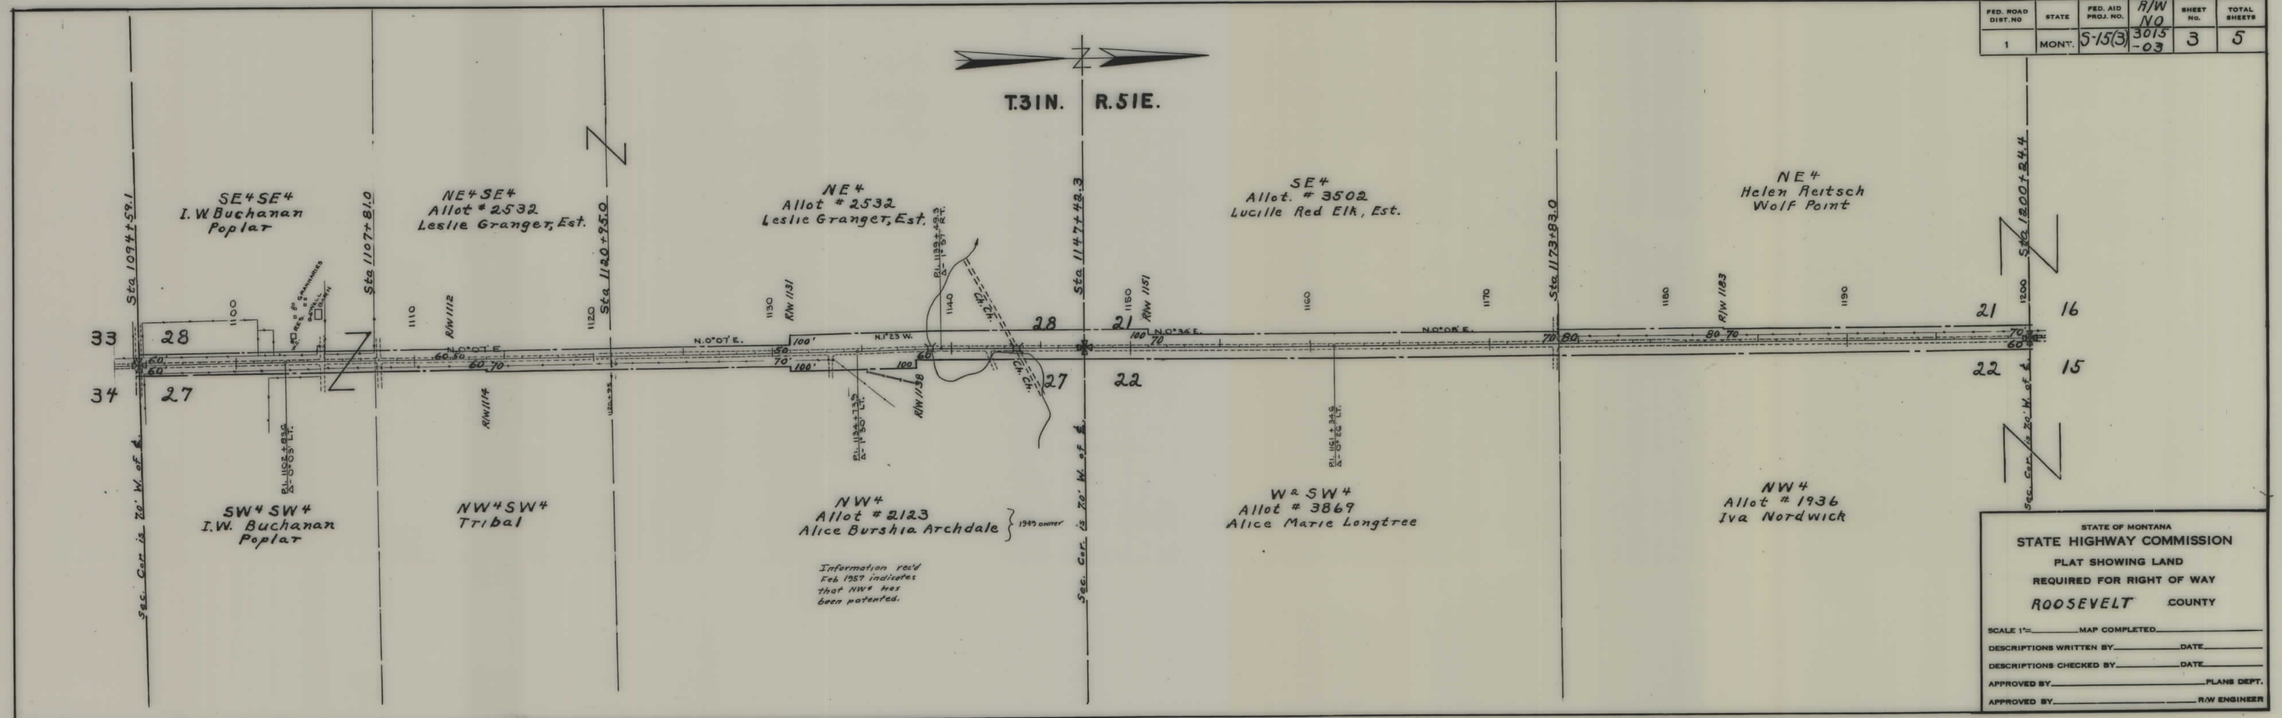

STATE OF MONTANA
STATE HIGHWAY COMMISSION
PLAT SHOWING LAND
REQUIRED FOR RIGHT OF WAY
ROOSEVELT COUNTY

SCALE 1"=_____ MAP COMPLETED_____
DESCRIPTIONS WRITTEN BY_____ DATE_____
DESCRIPTIONS CHECKED BY_____ DATE_____
APPROVED BY_____ PLANS DEPT.
APPROVED BY_____ R/W ENGINEER

S 15(3) SHT 3 OF 5

FED. ROAD DIST. NO	STATE	FED. AID PROJ. NO.	R/W NO	SHEET No.	TOTAL SHEETS
1	MONT.	S-15(3)	3015 -03	4	5

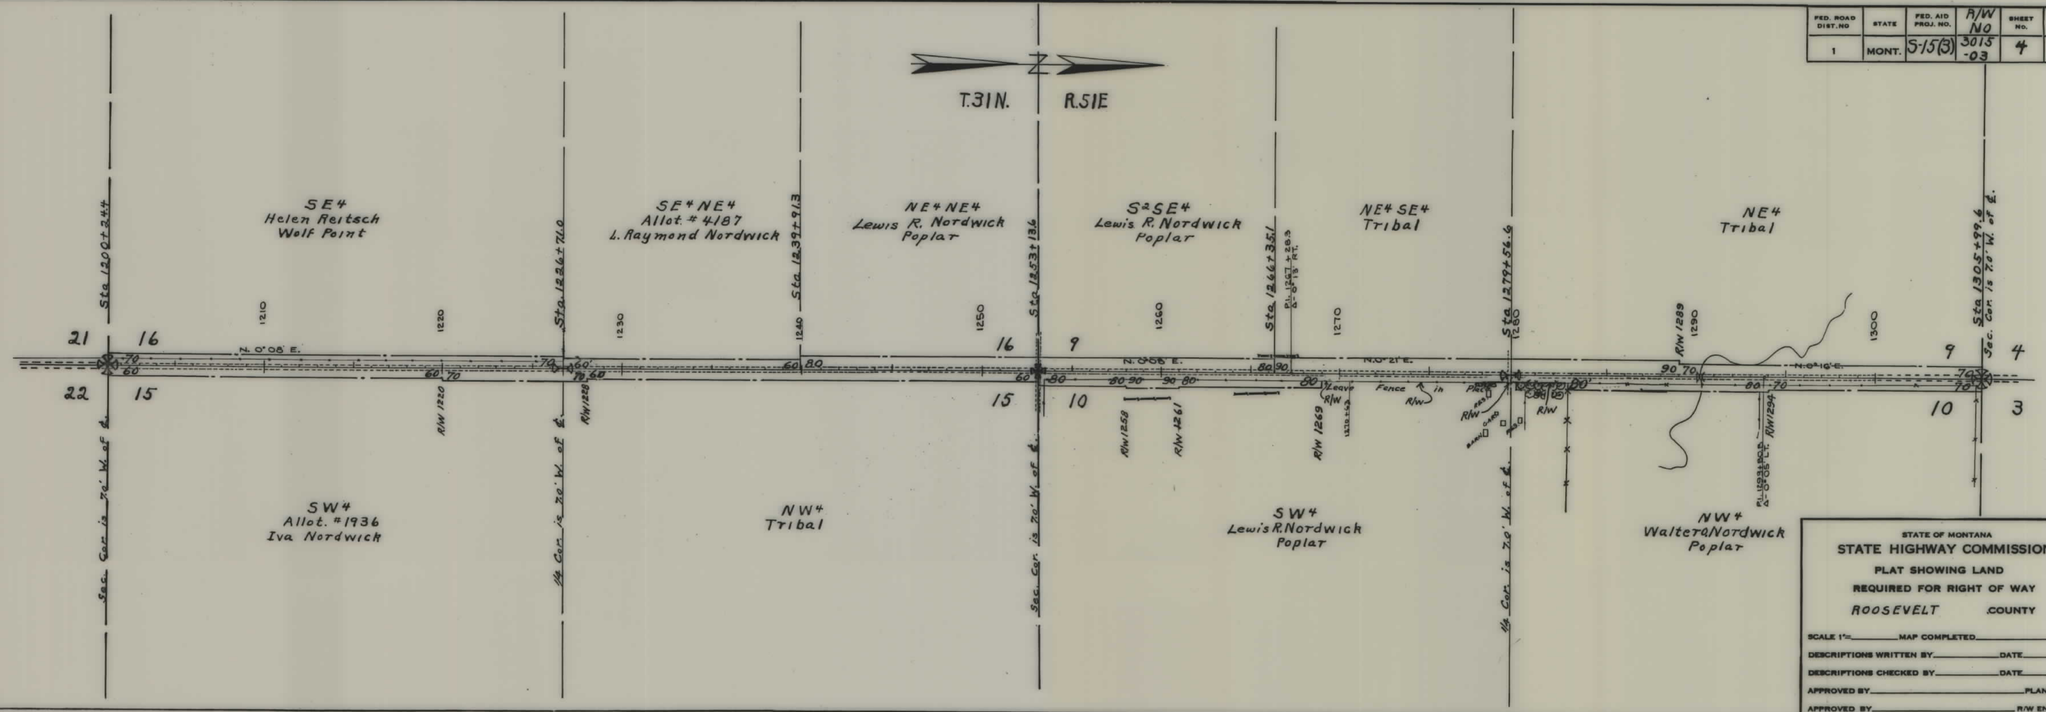

STATE OF MONTANA

STATE HIGHWAY COMMISSION

PLAT SHOWING LAND

REQUIRED FOR RIGHT OF WAY

ROOSEVELT COUNTY

SCALE 1"= _____ MAP COMPLETED _____

DESCRIPTIONS WRITTEN BY _____ DATE _____

DESCRIPTIONS CHECKED BY _____ DATE _____

APPROVED BY _____ PLANS DEPT.

APPROVED BY _____ R/W ENGINEER

S 15(3) SHT 4 OF 5

4

FED. ROAD DIST. NO	STATE	FED. AID PROJ. NO.	R/W NO	SHEET No.	TOTAL SHEETS
1	MONT.	S-15(3)	3013-03	5	5

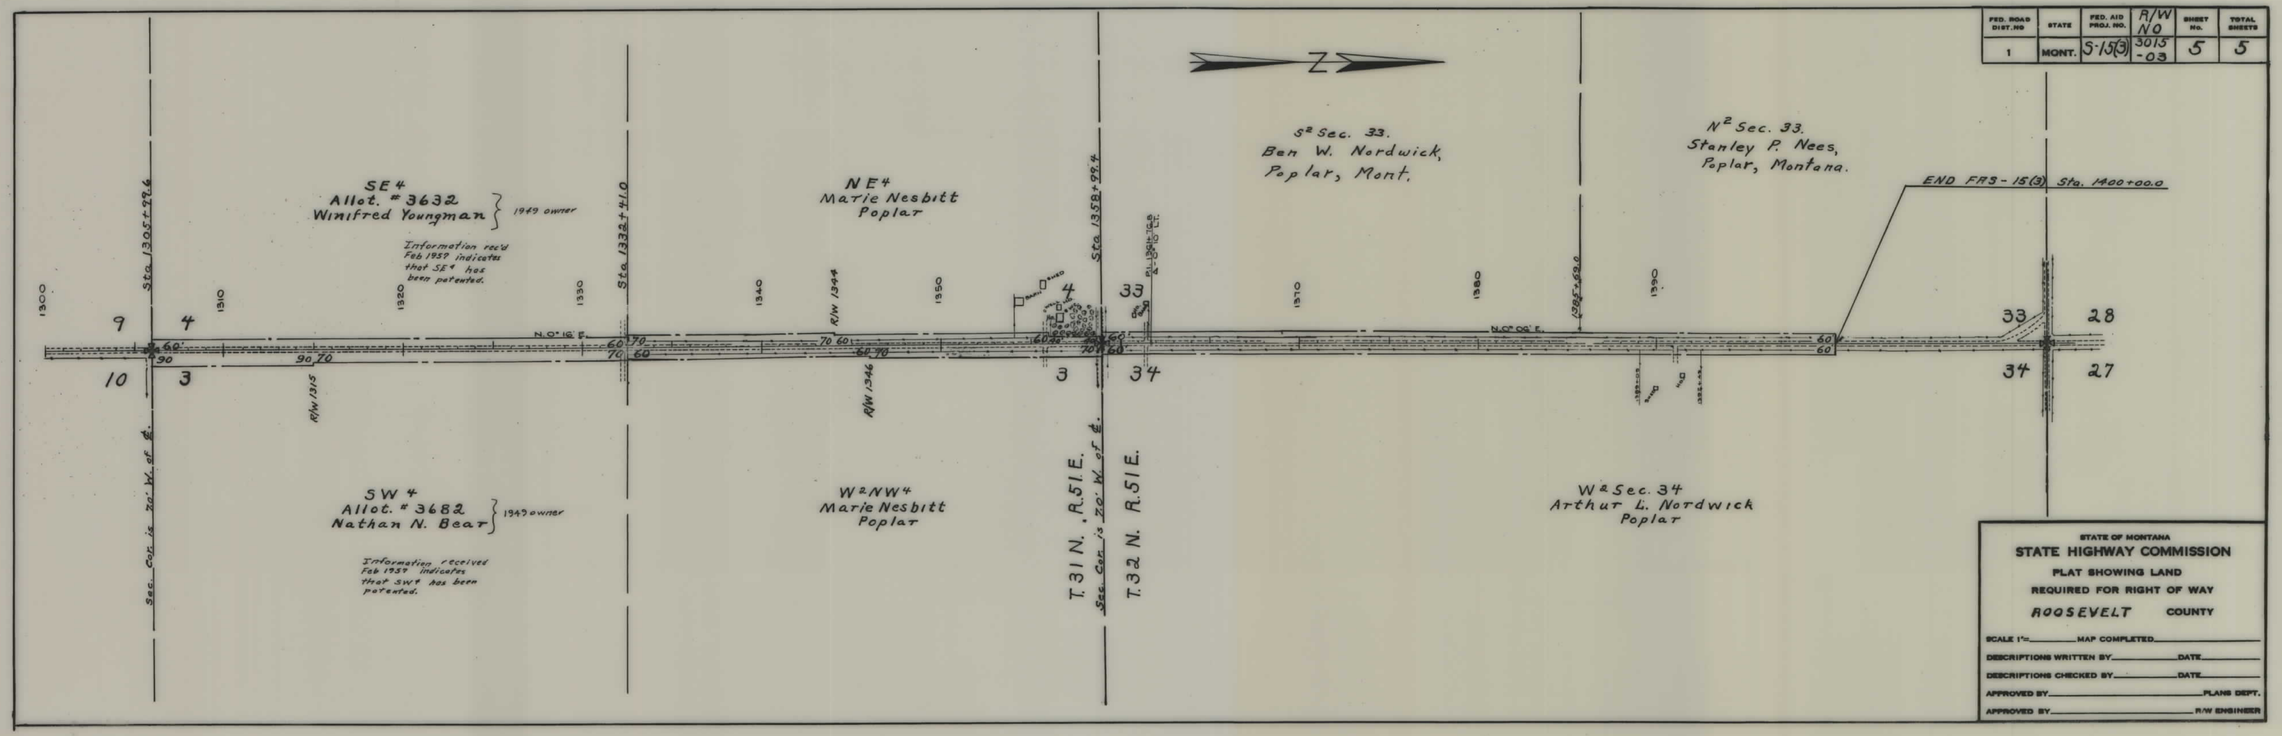

STATE OF MONTANA
STATE HIGHWAY COMMISSION
PLAT SHOWING LAND
REQUIRED FOR RIGHT OF WAY
ROOSEVELT COUNTY

SCALE 1"=_____ MAP COMPLETED_____
DESCRIPTIONS WRITTEN BY_____ DATE_____
DESCRIPTIONS CHECKED BY_____ DATE_____
APPROVED BY_____ PLANS DEPT.
APPROVED BY_____ R/W ENGINEER

S 15(3) SHT 5 OF 5