PLANS
NOT
TO
SCALE

| FED. ROAD DIST. NO. | STATE | FED. AID PROJ. NO. | R/W NO. | SHEET NO. | TOTAL SHEETS |
|---|---|---|---|---|---|
| 8 | MONT | S 26-4 | 3028 01 | 1 | 5 |

Certification On File

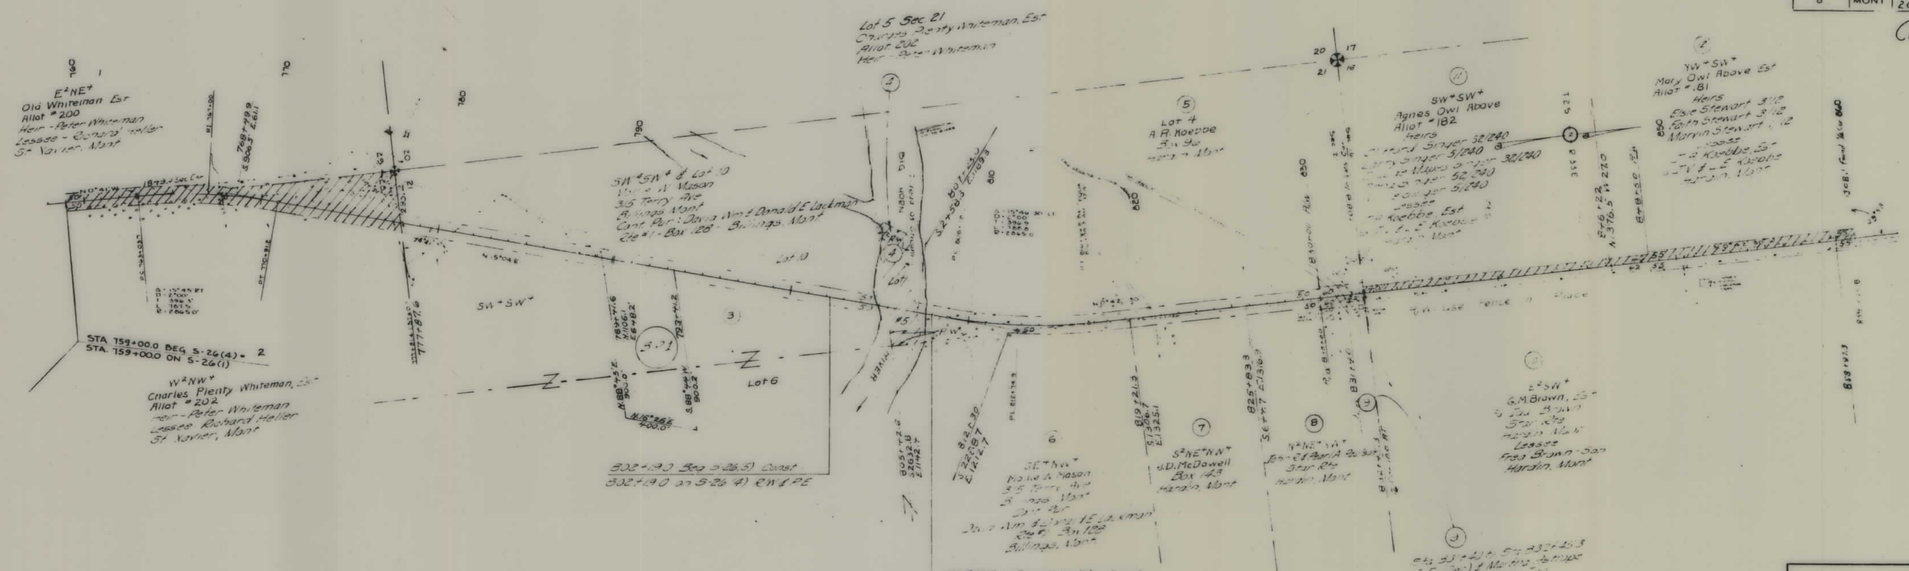


STATE OF MONTANA

STATE HIGHWAY COMMISSION

LAND REQUIRED FOR RIGHT OF WAY

BIG HORN COUNTY

SCALE 1" = 400' MAP COMPLETED

S 26-4 SHT 1 OF 5