PLANS
NOT
TO
SCALE

FED ROAD DIST. NO.	STATE	FED AID PROJECT NUMBERS CONST. NO.	R/W NO.	STATE NO.	SHEET NO.	TOTAL SHEETS
8	MONT.		ER-50(4)	4050-04	1	1

GREAT FALLS - NORTH

OWNERSHIPS

PARCEL	NAME	ADDRESS	TOTAL AREA	GROSS R/W AREA	P.T.W. AREA	AREA TO BE ACQUIRED	REMAINDER LEFT	REMAINDER RIGHT
1	WILFRID & MARTHA MAURER	GREAT FALLS, MONTANA	1718.25	5.80	1.12	4.68		
2	WILFRID MAURER	GREAT FALLS, MONTANA	400.00	2.24	0.82	1.42		

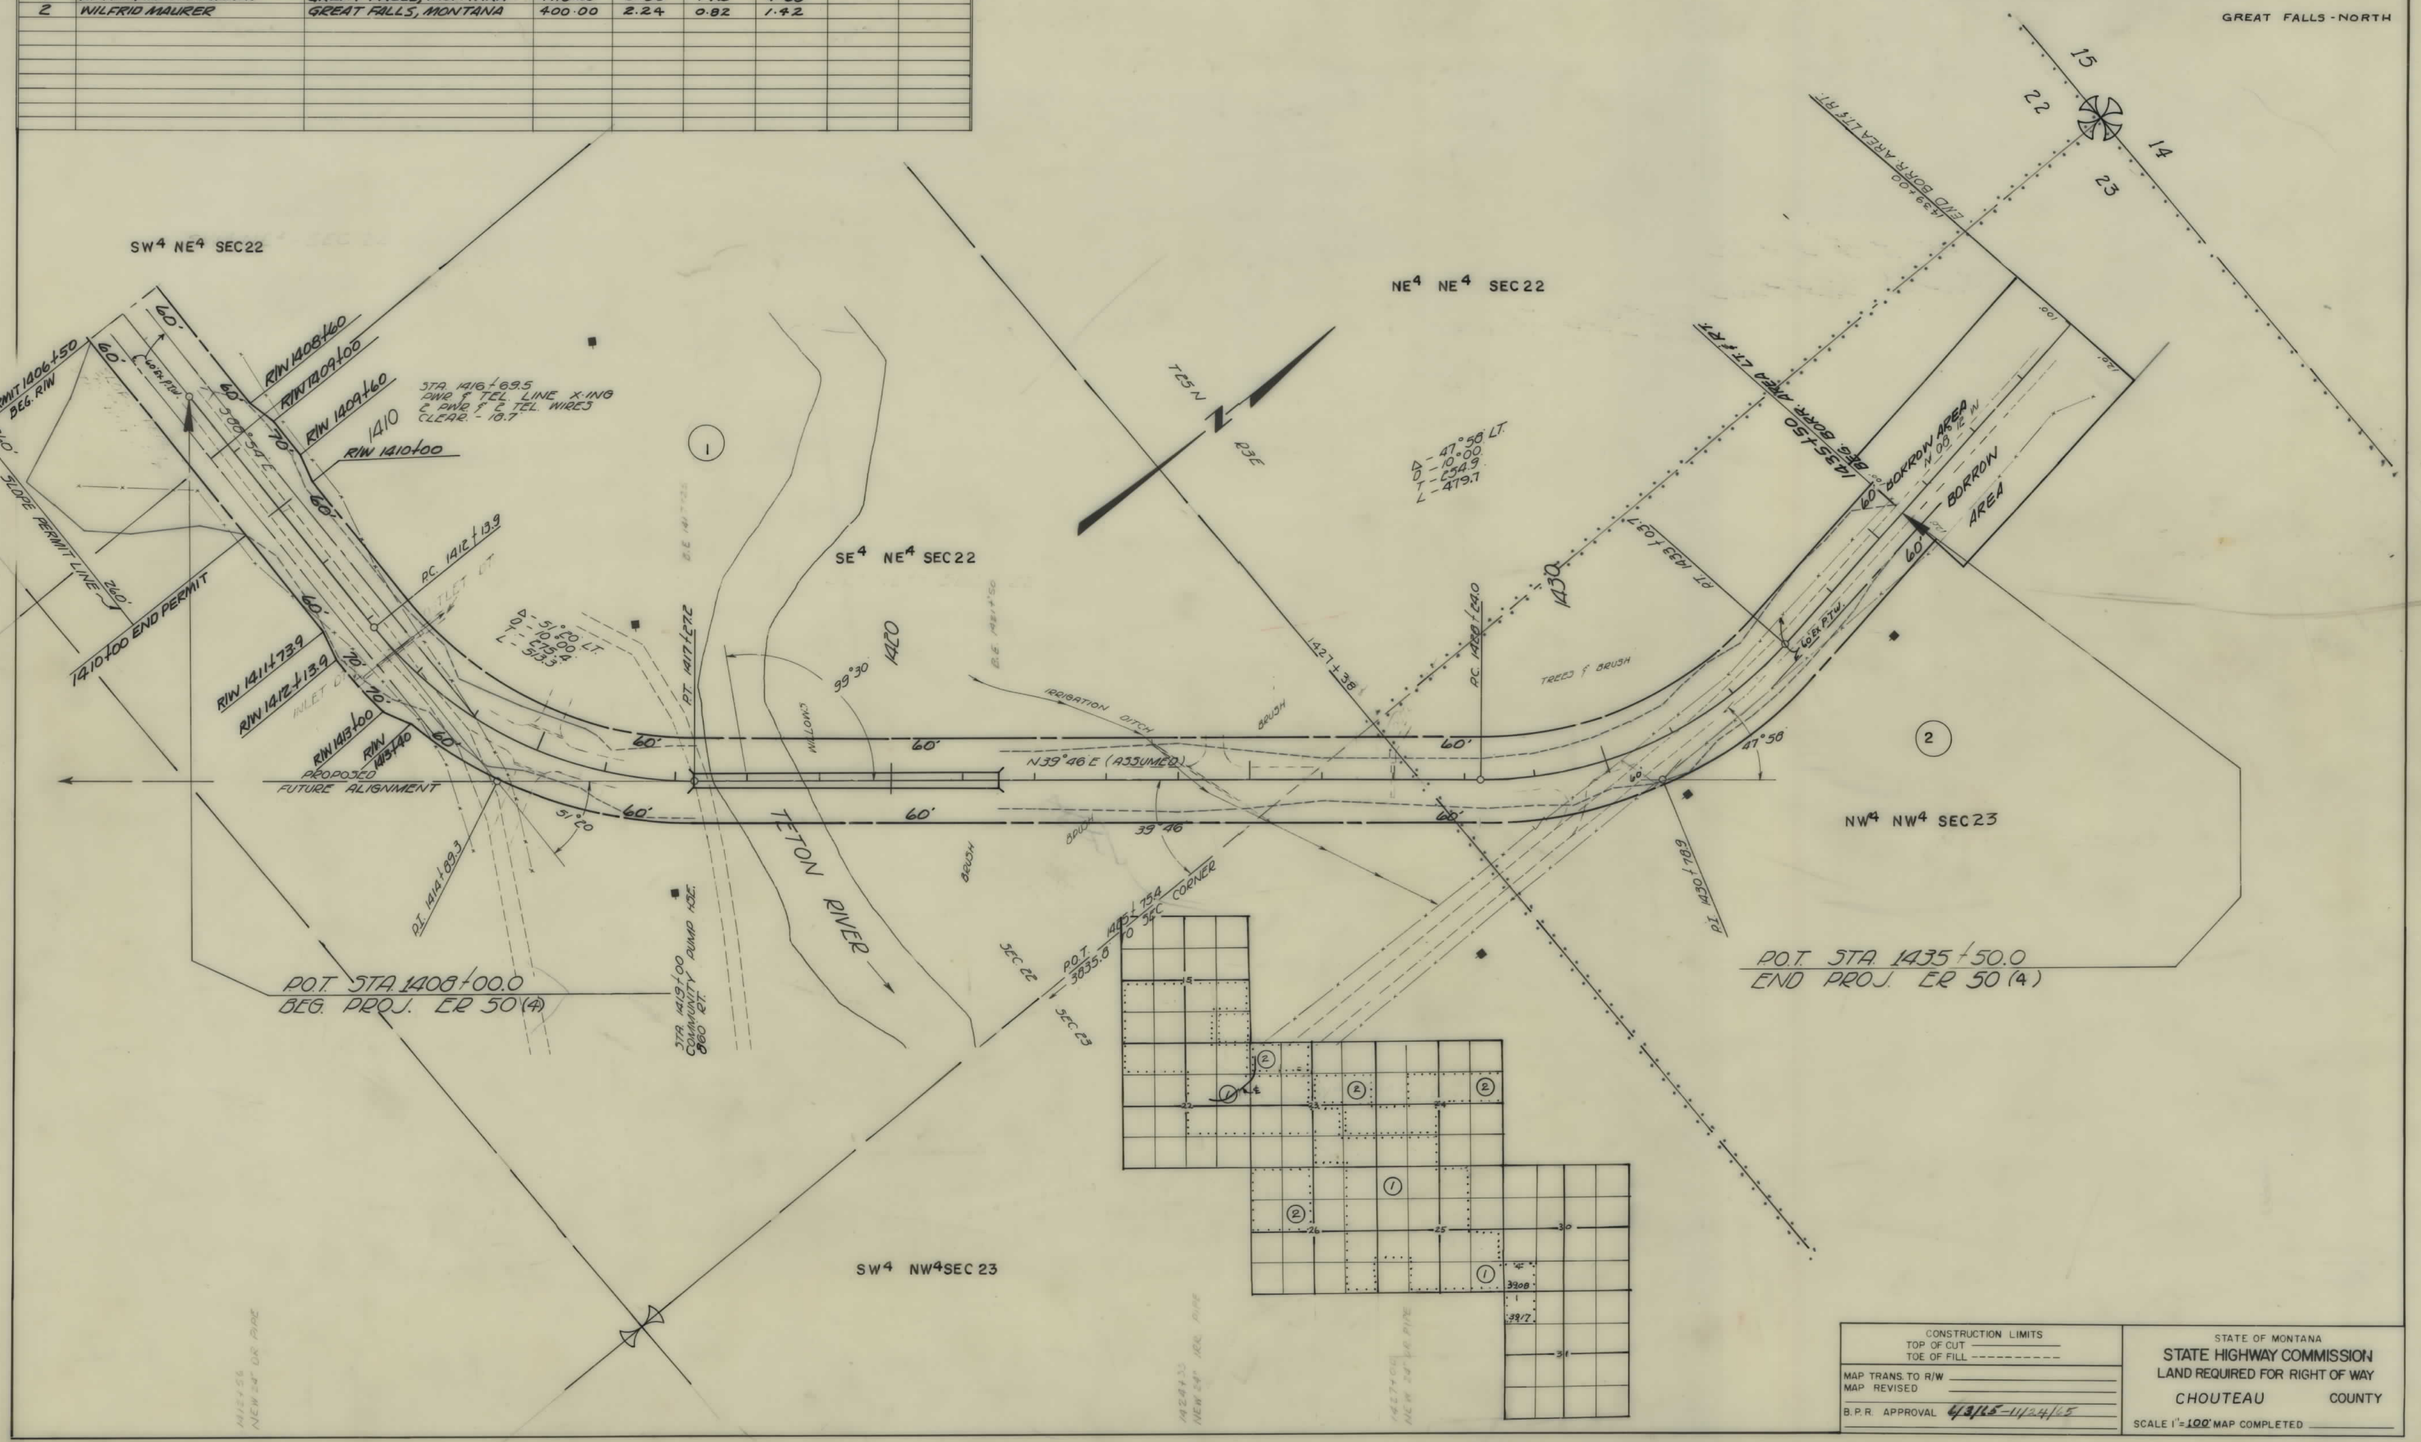

CONSTRUCTION LIMITS	STATE OF MONTANA
TOP OF CUT ————	STATE HIGHWAY COMMISSION
TOE OF FILL - - - - - - - -	LAND REQUIRED FOR RIGHT OF WAY
MAP TRANS. TO R/W ————	CHOUTEAU COUNTY
MAP REVISED ————	
B.P.R. APPROVAL 4/3/65-11/24/65	SCALE 1" = 100' MAP COMPLETED ————

ER 50(4) SHT 1 OF 1