PLANS
NOT
TO
SCALE

STATE	PROJECT NUMBER	SHEET NO
MONTANA	HES 52-2(5) 32	4

OWNERSHIPS

PARCEL	NAME	ADDRESS	TOTAL AREA	GROSS R/W AREA	P.T.W. AREA	AREA TO BE ACQUIRED	REMAINDER LEFT	REMAINDER RIGHT	CONST. PERM. EASEMENT AREA	EASEMENT AREA
1.	ROBERT F. CROSKREY and HAZEL I. CROSKREY	7658 MONTANA, 35, BIGFORK, MT. 59911				0.15 A				

A = ACRE

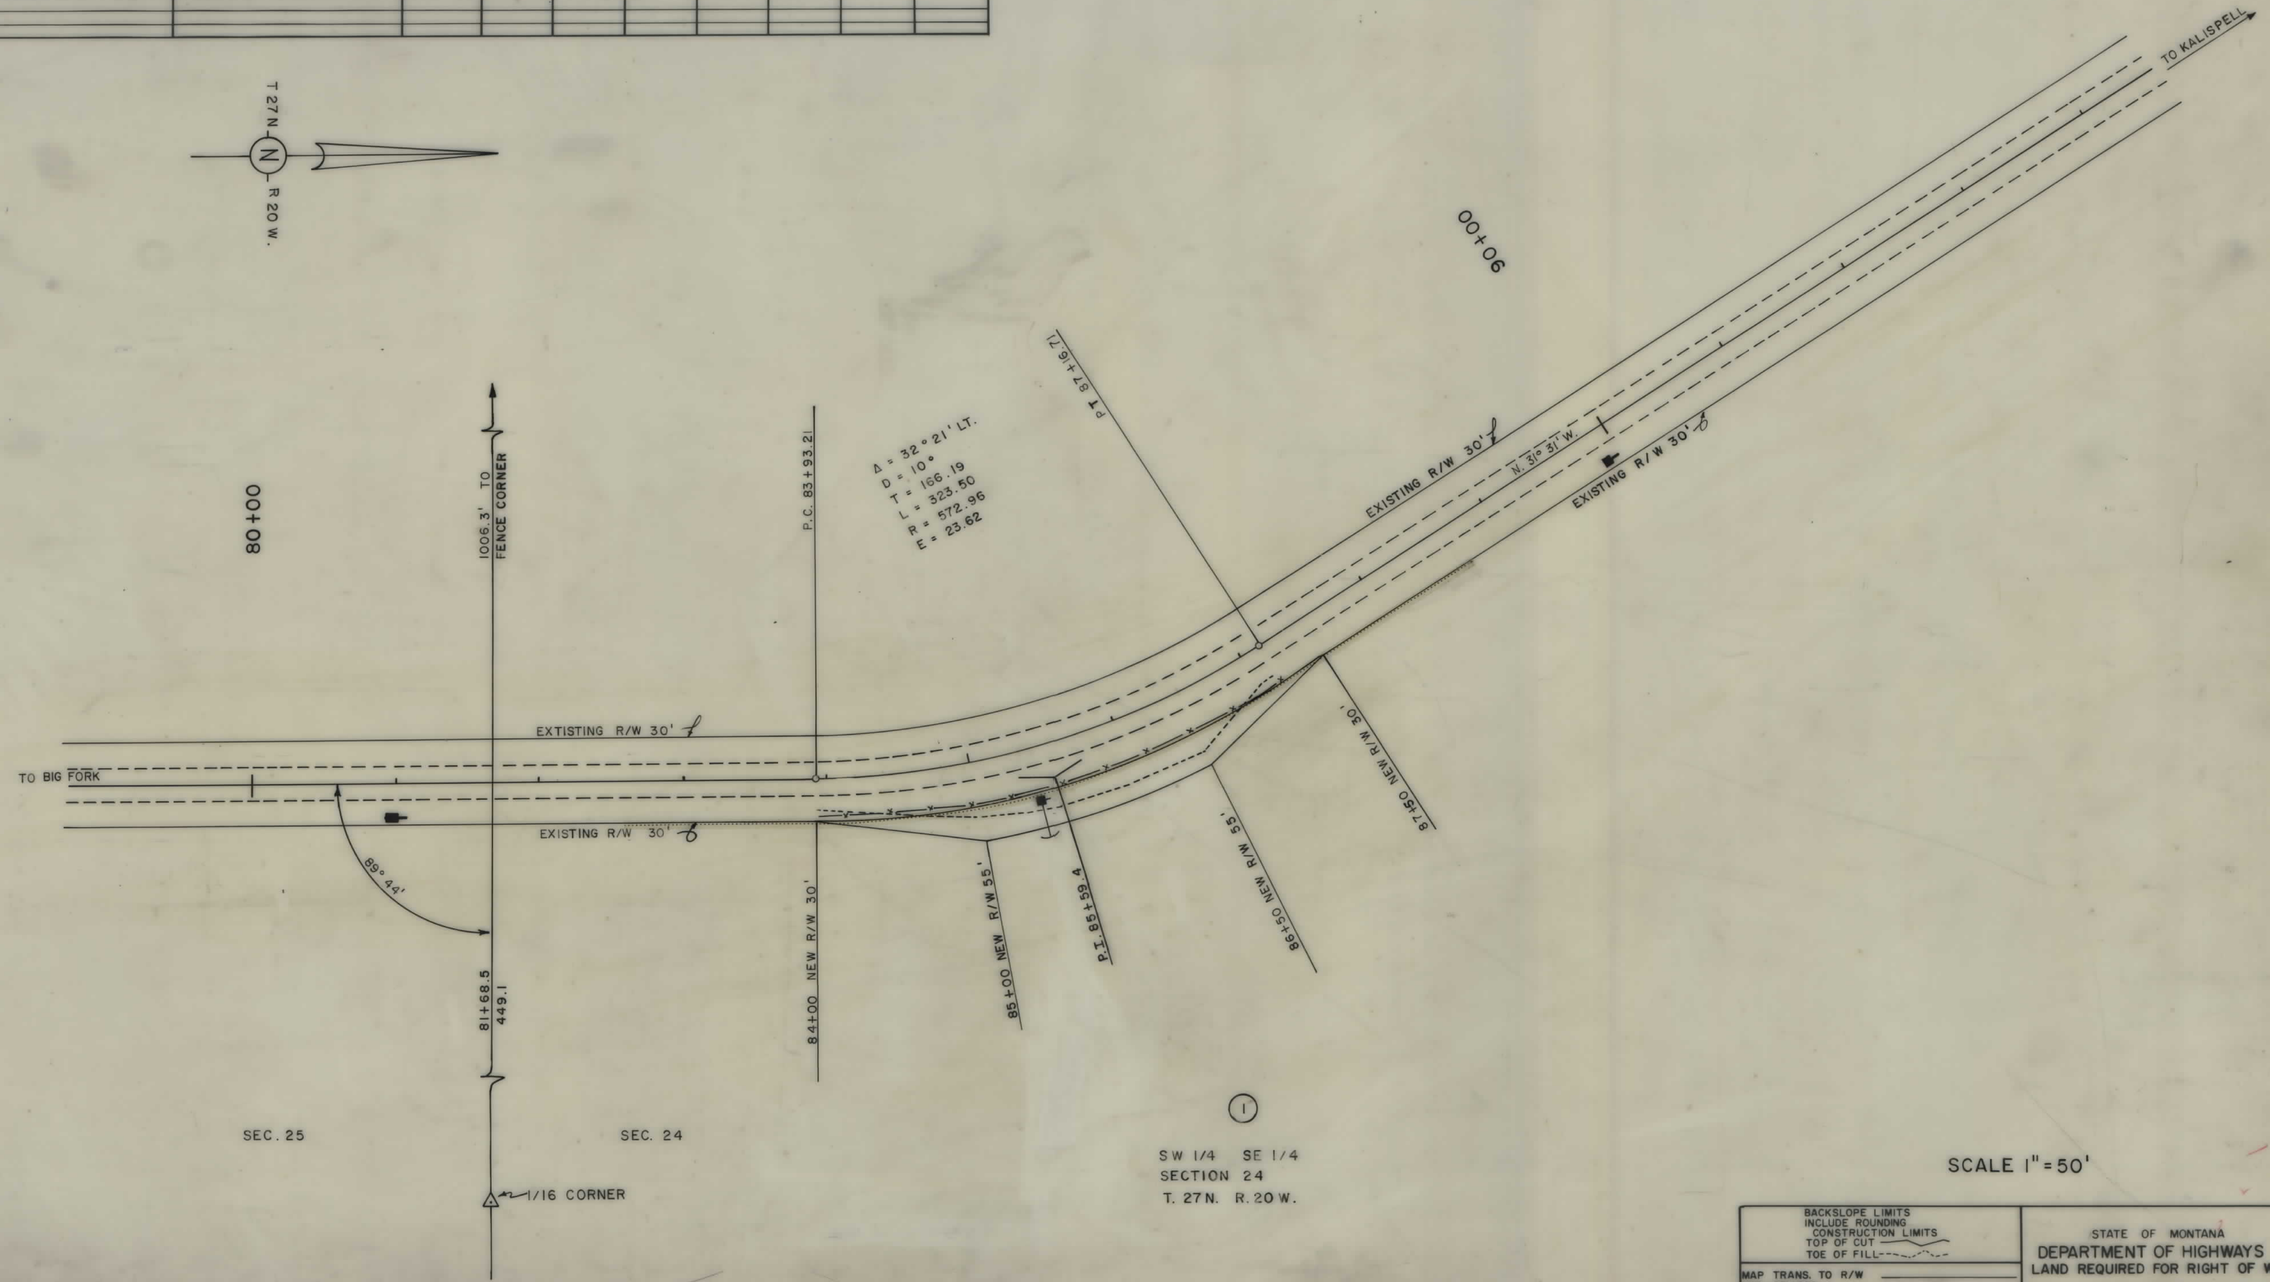

SCALE 1" = 50'

BACKSLOPE LIMITS
INCLUDE ROUNDING
CONSTRUCTION LIMITS
TOP OF CUT
TOE OF FILL

MAP TRANS. TO R/W
MAP REVISED

FHWA APPROVAL 9-16-86

STATE OF MONTANA
DEPARTMENT OF HIGHWAYS
LAND REQUIRED FOR RIGHT OF WAY
FLATHEAD COUNTY

SCALE 1" = 50' MAP COMPLETED

HES 52-2(5)32 SHT 4