PLANS
NOT
TO
SCALE

F 64A(7) SHT 1 OF 3

FED. ROAD DIST. NO	STATE	FED. AID PROJ. NO.	RW No.	SHEET No.	TOTAL SHEETS
1	MONT.	F 64 (7)	1064-07.	2	3

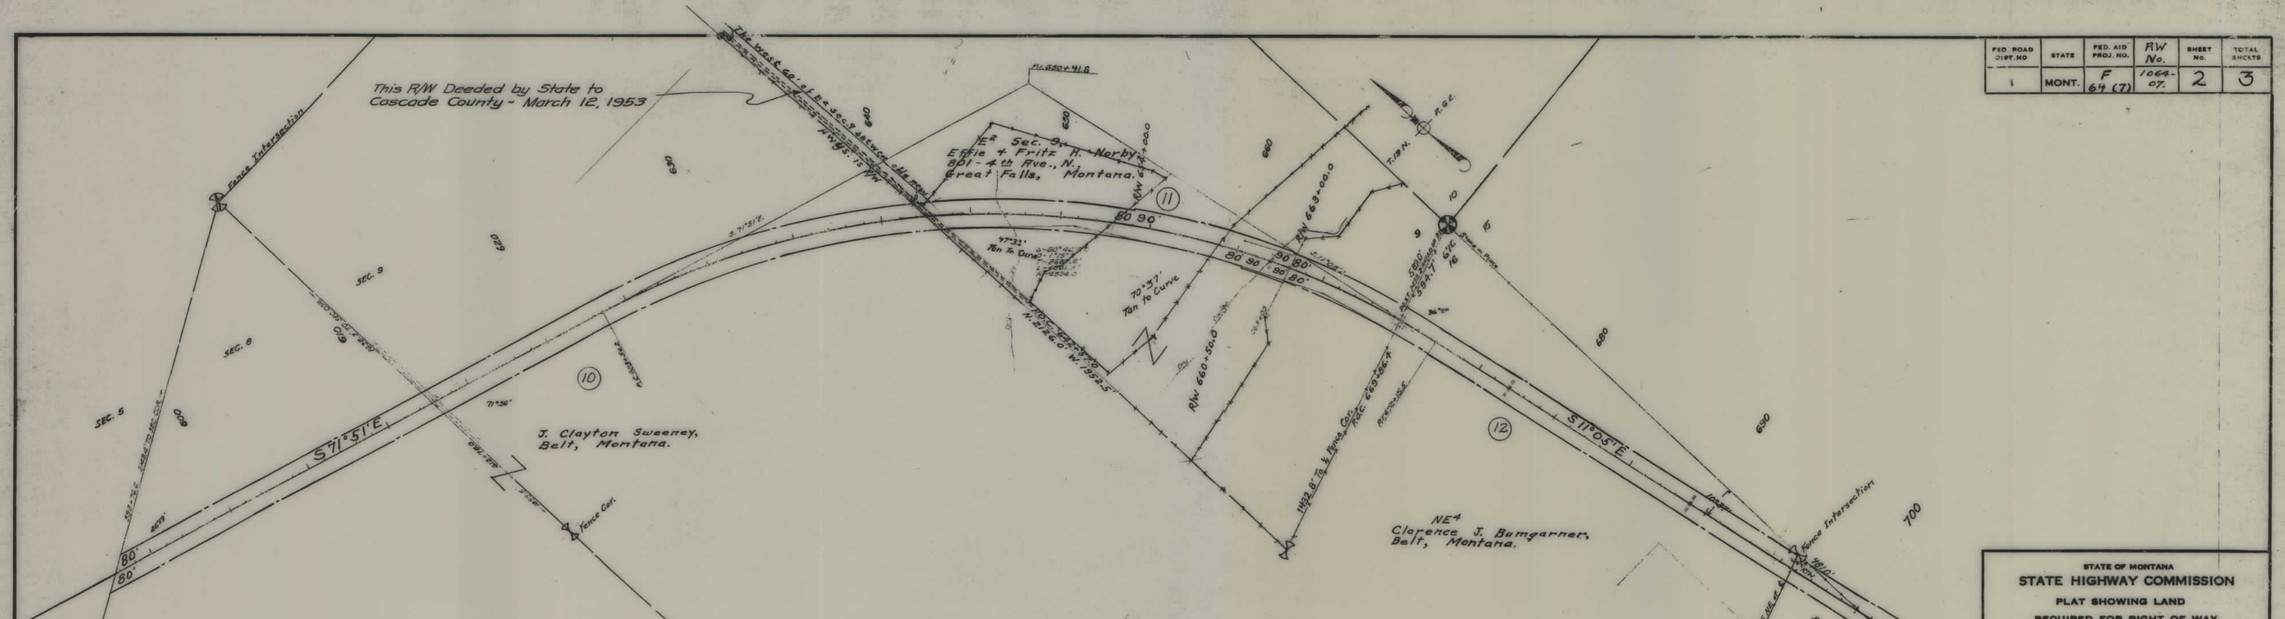

STATE OF MONTANA

STATE HIGHWAY COMMISSION

PLAT SHOWING LAND REQUIRED FOR RIGHT OF WAY

Cascade COUNTY

SCALE 1"= 400' MAP COMPLETED October 1950

DESCRIPTIONS WRITTEN BY J. P. DATE 11/15/50

DESCRIPTIONS CHECKED BY DMC DATE 11/15/50

APPROVED BY _____ PLANS DEPT.

APPROVED BY _____ R/W ENGINEER

F 64A(7) SHT 2 OF 3

FED. ROAD DIST. NO.	STATE	FED. AID PROJ. NO.	RW No.	SHEET No.	TOTAL SHEETS
1	MONT.	F-64(7)	1064-07.	3	3

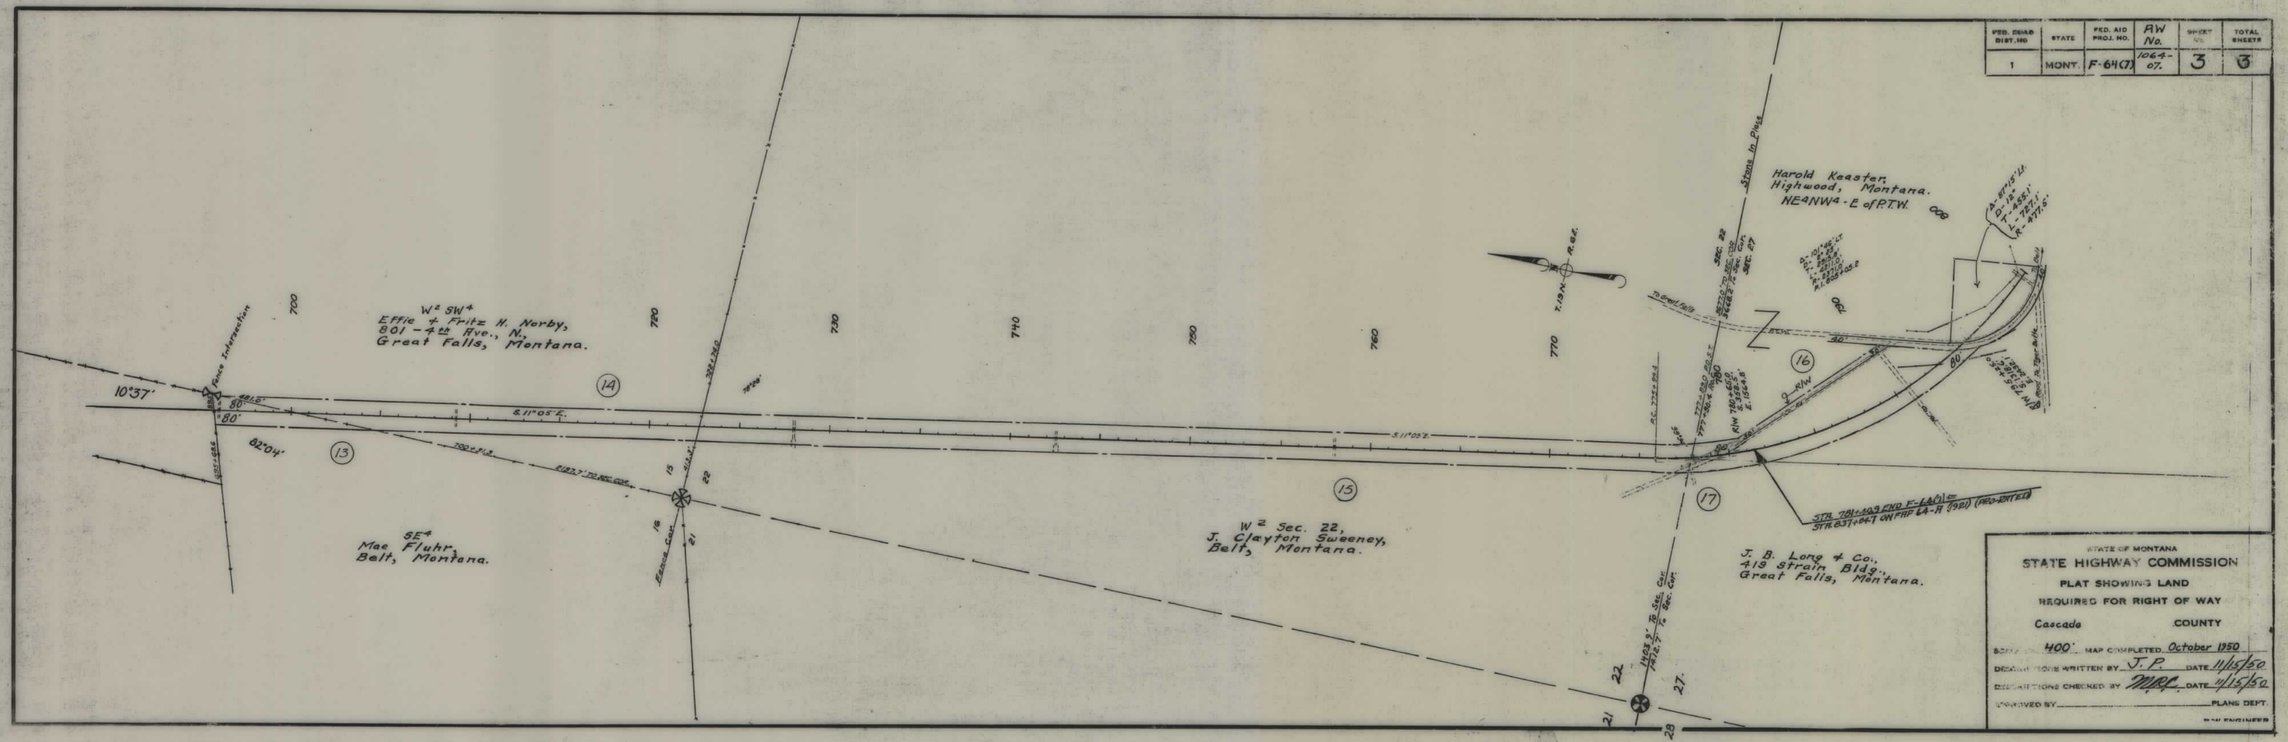

STATE OF MONTANA

STATE HIGHWAY COMMISSION

PLAT SHOWING LAND

REQUIRED FOR RIGHT OF WAY

Cascade COUNTY

SCALE 400' MAP COMPLETED October 1950

DESCRIPTIONS WRITTEN BY J. P. DATE 11/15/50

DESCRIPTIONS CHECKED BY MRC DATE 11/15/50

APPROVED BY _____ PLANS DEPT.

R.W. ENGINEER

F 64A(7) SHT 3 OF 3