PLANS
NOT
TO
SCALE

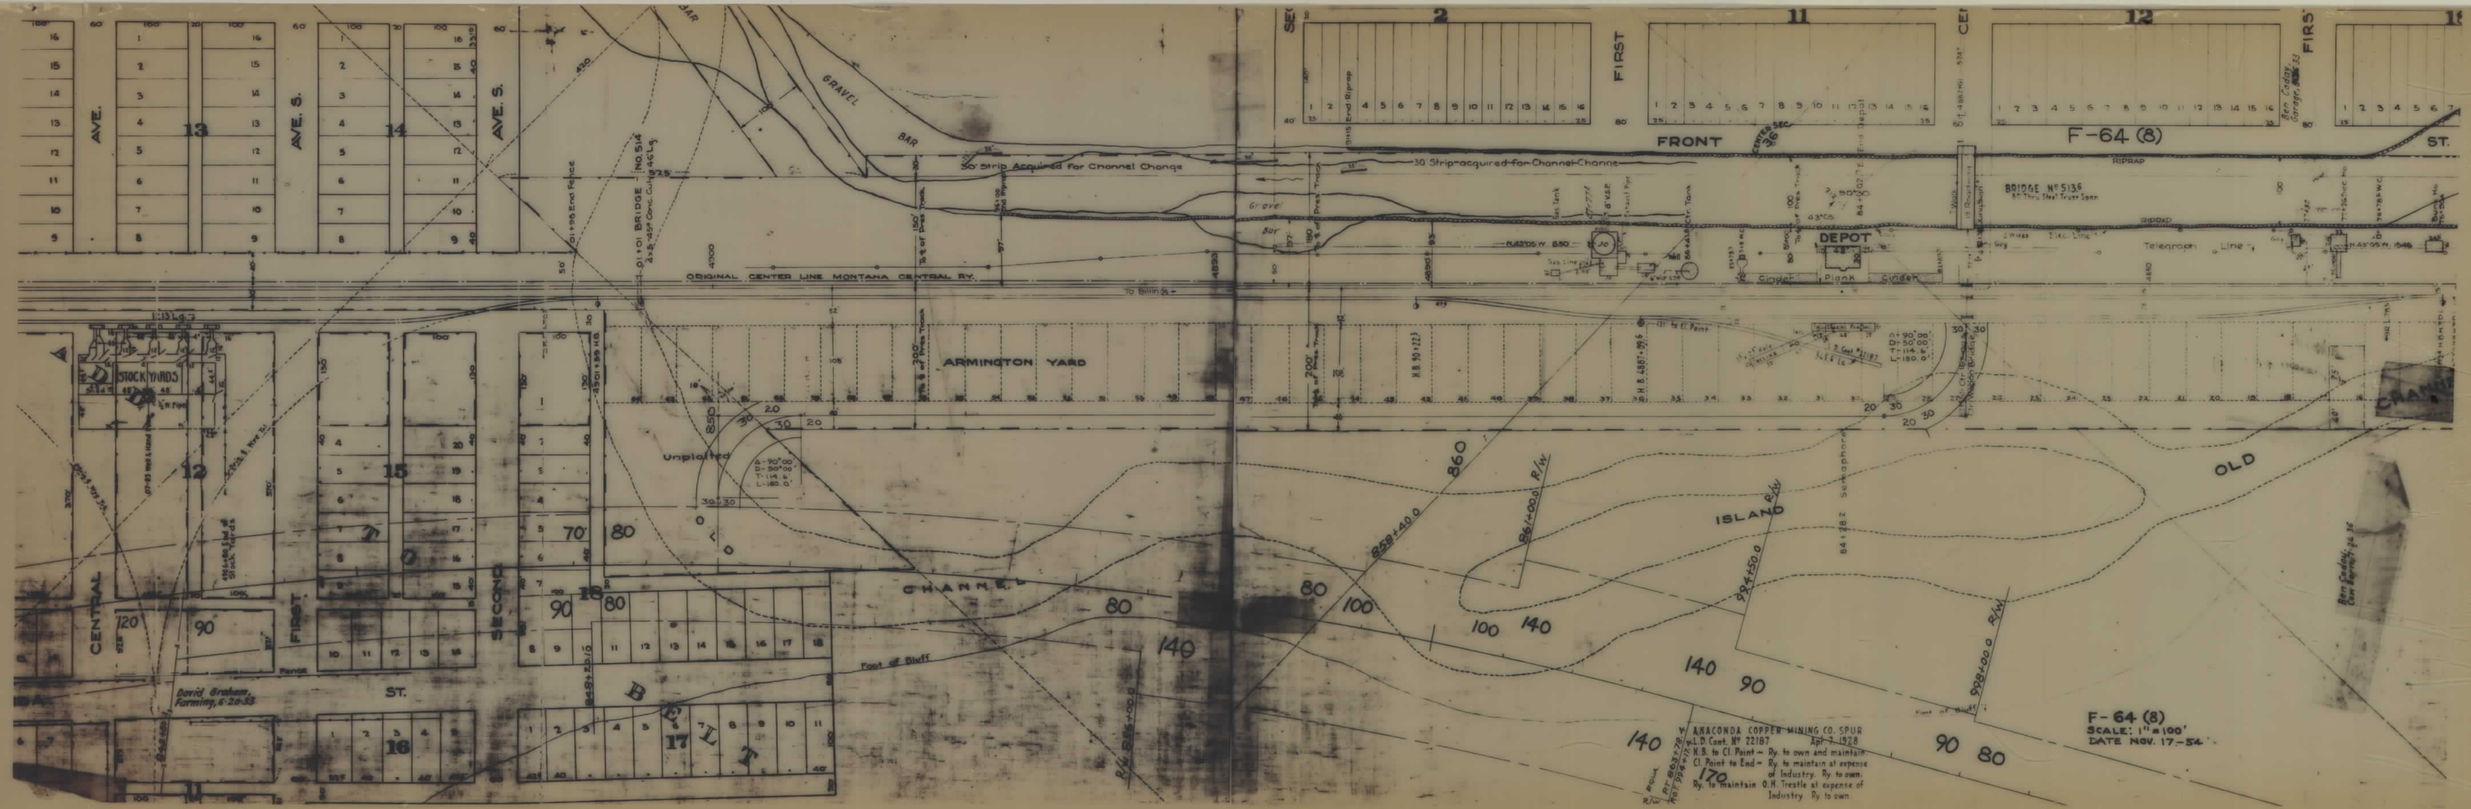

F 64(8) SHT 1 OF 1

5