PLANS
NOT
TO
SCALE

FED ROAD DIST NO	STATE	FED AID PROJECT NUMBERS CONST NO	R/W NO	STATE NO	SHEET NO	TOTAL SHEETS
8	MONT		E.R.90-8(88)078	4090S-88	1	1

PRYOR CREEK BRIDGE

PERMIT FOR UNDERGROUND TELEPHONE LINE CROSSING & ALSO HUNG TO "P" LINE OVERHEAD CROSSING AT SURVEY Sta. 1460+05.0 (Rt.) Dated 3-20-72 Approved 10-2-72

OWNERSHIPS

PARCEL	NAME	ADDRESS	TOTAL AREA	GROSS R/W AREA	P.T.W. AREA	AREA TO BE ACQUIRED	REMAINDER LEFT	REMAINDER RIGHT	CONSTRUCTION PERMIT
1	WALTER & M.H. SIEWERT	BILLINGS, MONT.							3.2 ACRES

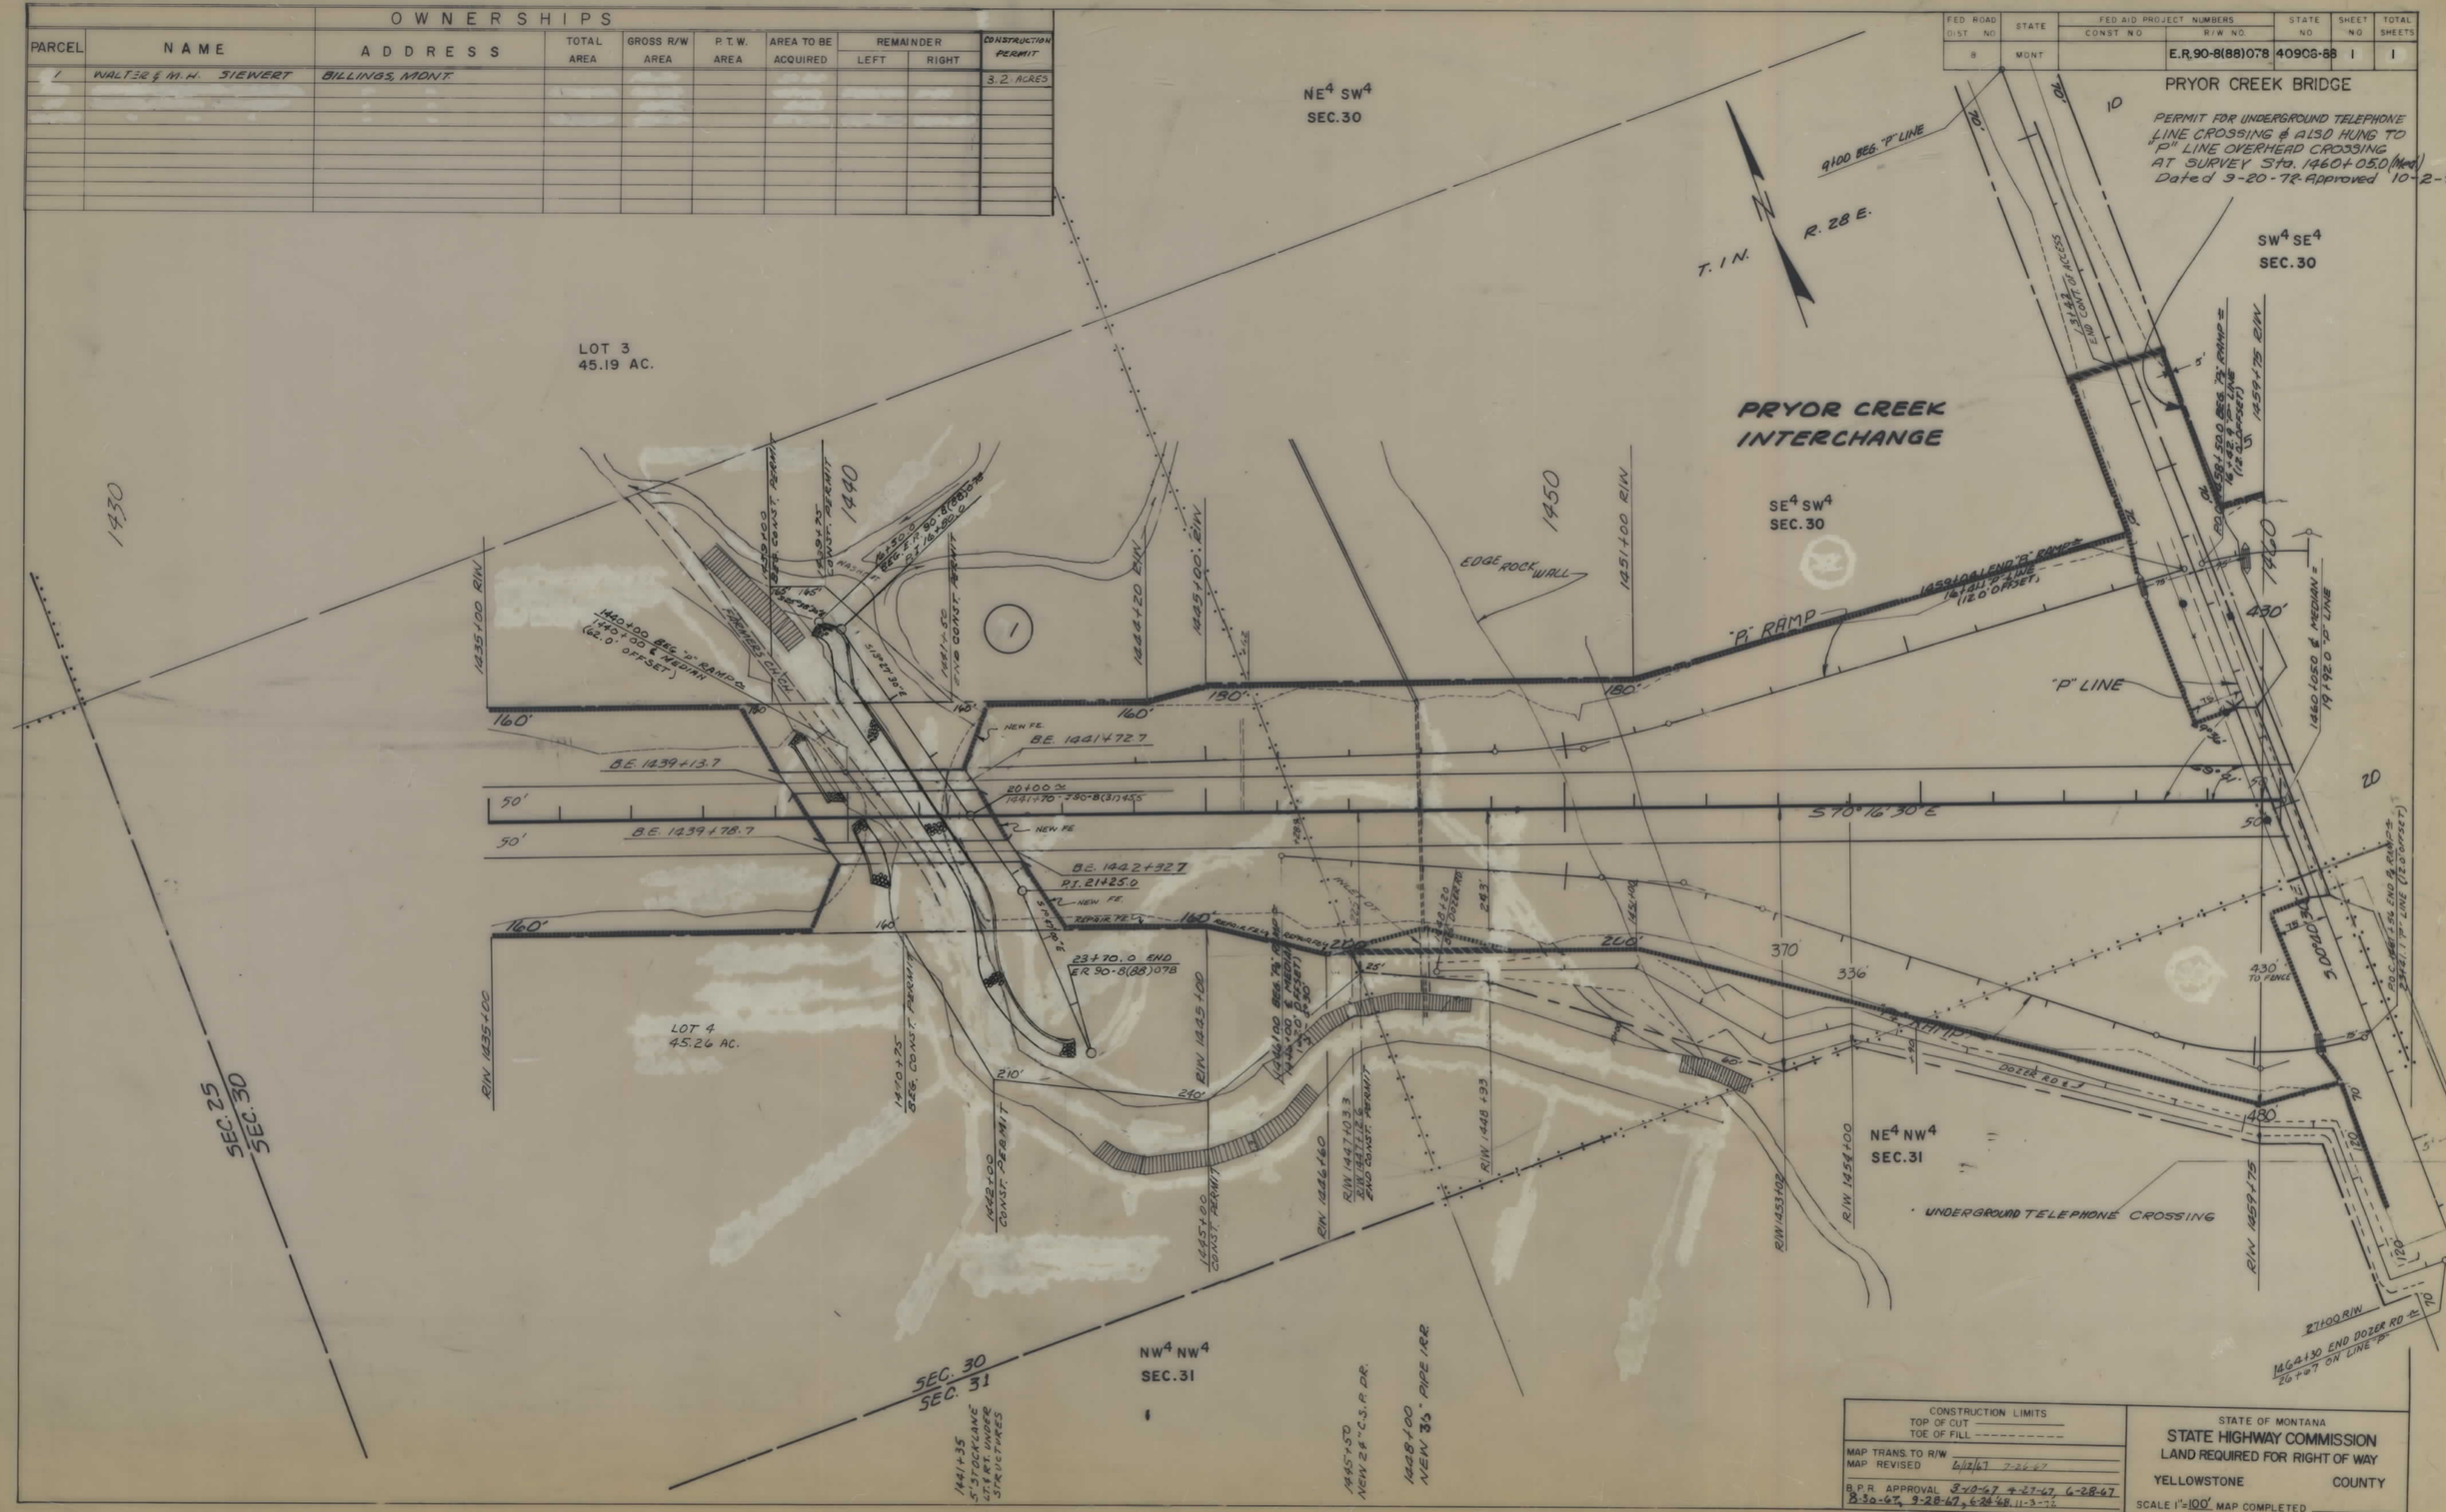

ER 90-8(88)078 SHT 1 OF 1