PLANS
NOT
TO
SCALE

FED. ROAD DIST. NO.	STATE	FED. AID PROJ. NO.	FISCAL YEAR	SHEET No.	TOTAL SHEETS
1	MONT.	84-A		1	1

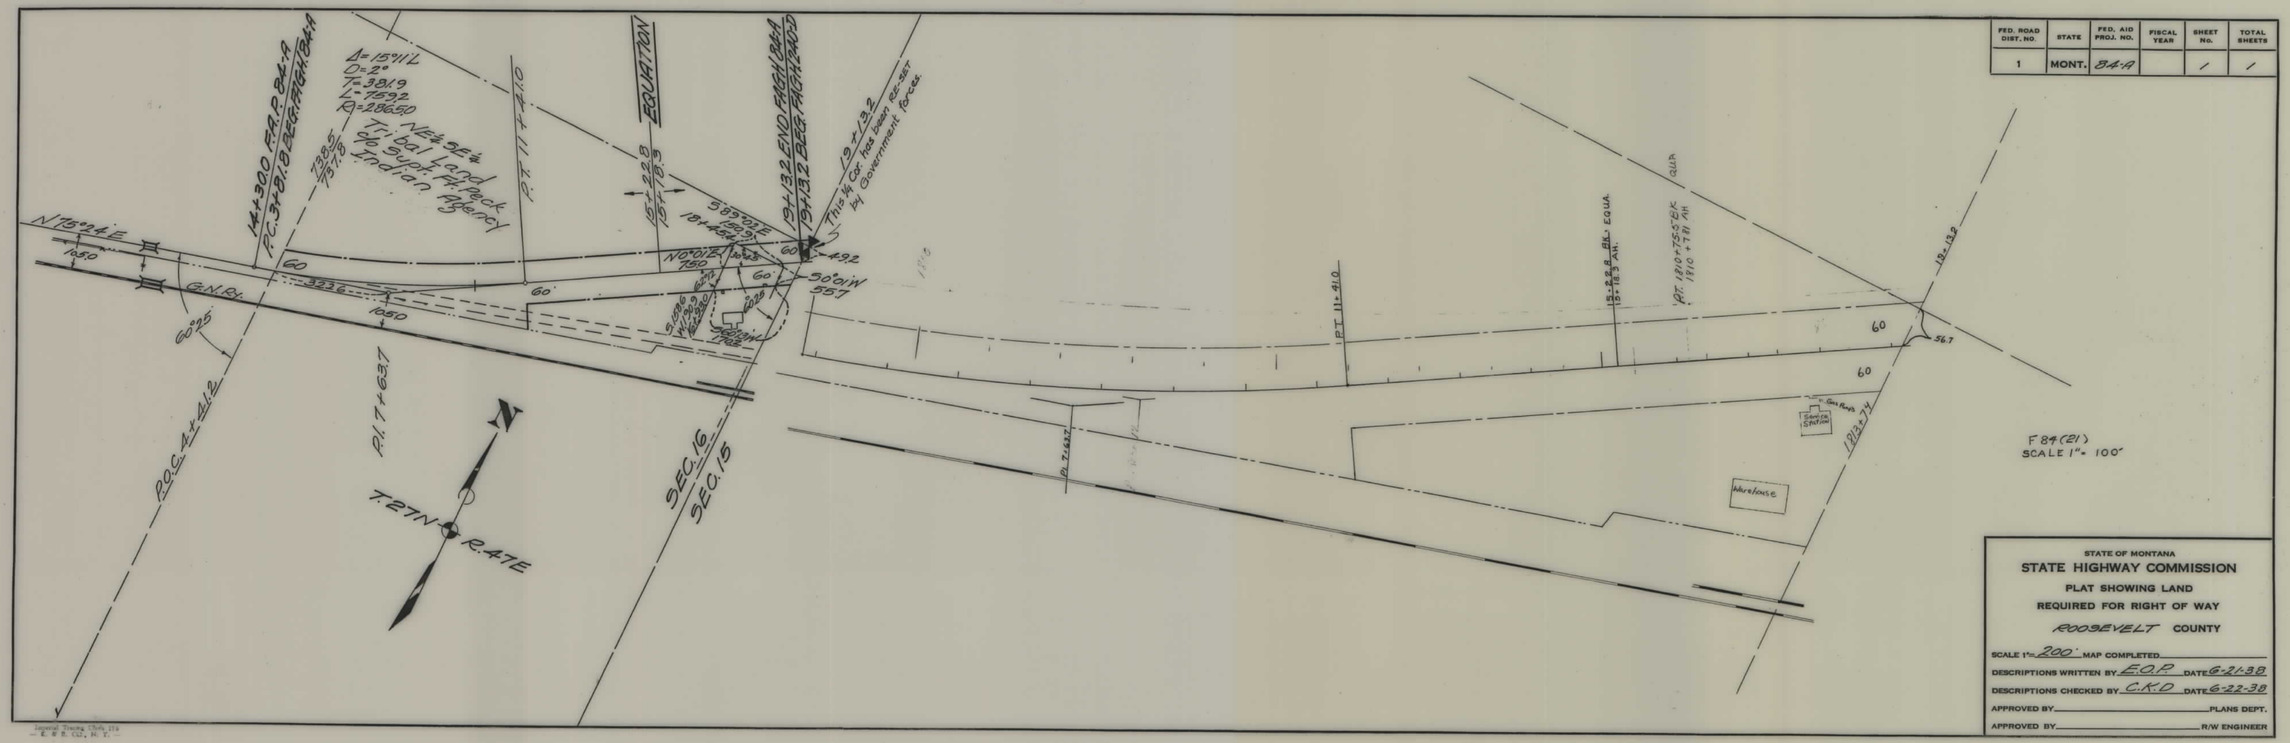

STATE OF MONTANA

STATE HIGHWAY COMMISSION

PLAT SHOWING LAND

REQUIRED FOR RIGHT OF WAY

ROOSEVELT COUNTY

SCALE 1"= 200' MAP COMPLETED

DESCRIPTIONS WRITTEN BY E.O.P. DATE 6-21-38

DESCRIPTIONS CHECKED BY C.K.D. DATE 6-22-38

APPROVED BY _____ PLANS DEPT.

APPROVED BY _____ R/W ENGINEER

FAP 84 A SHT 1 OF 1

4