PLANS
NOT
TO
SCALE

STATE	PROJECT NO.	SHEET NO.
MONT.	FI-90-9(50)485	1 of 1

PIPE — 7 MI. WEST OF HARDIN

OWNERSHIPS

PARCEL	NAME	ADDRESS	CONST. PMT. AREA
1	ROBERT F. DOWNS	HARDIN, MT 59034	0.57 AC.
	C/O JOHN & MERNA KINCAID		

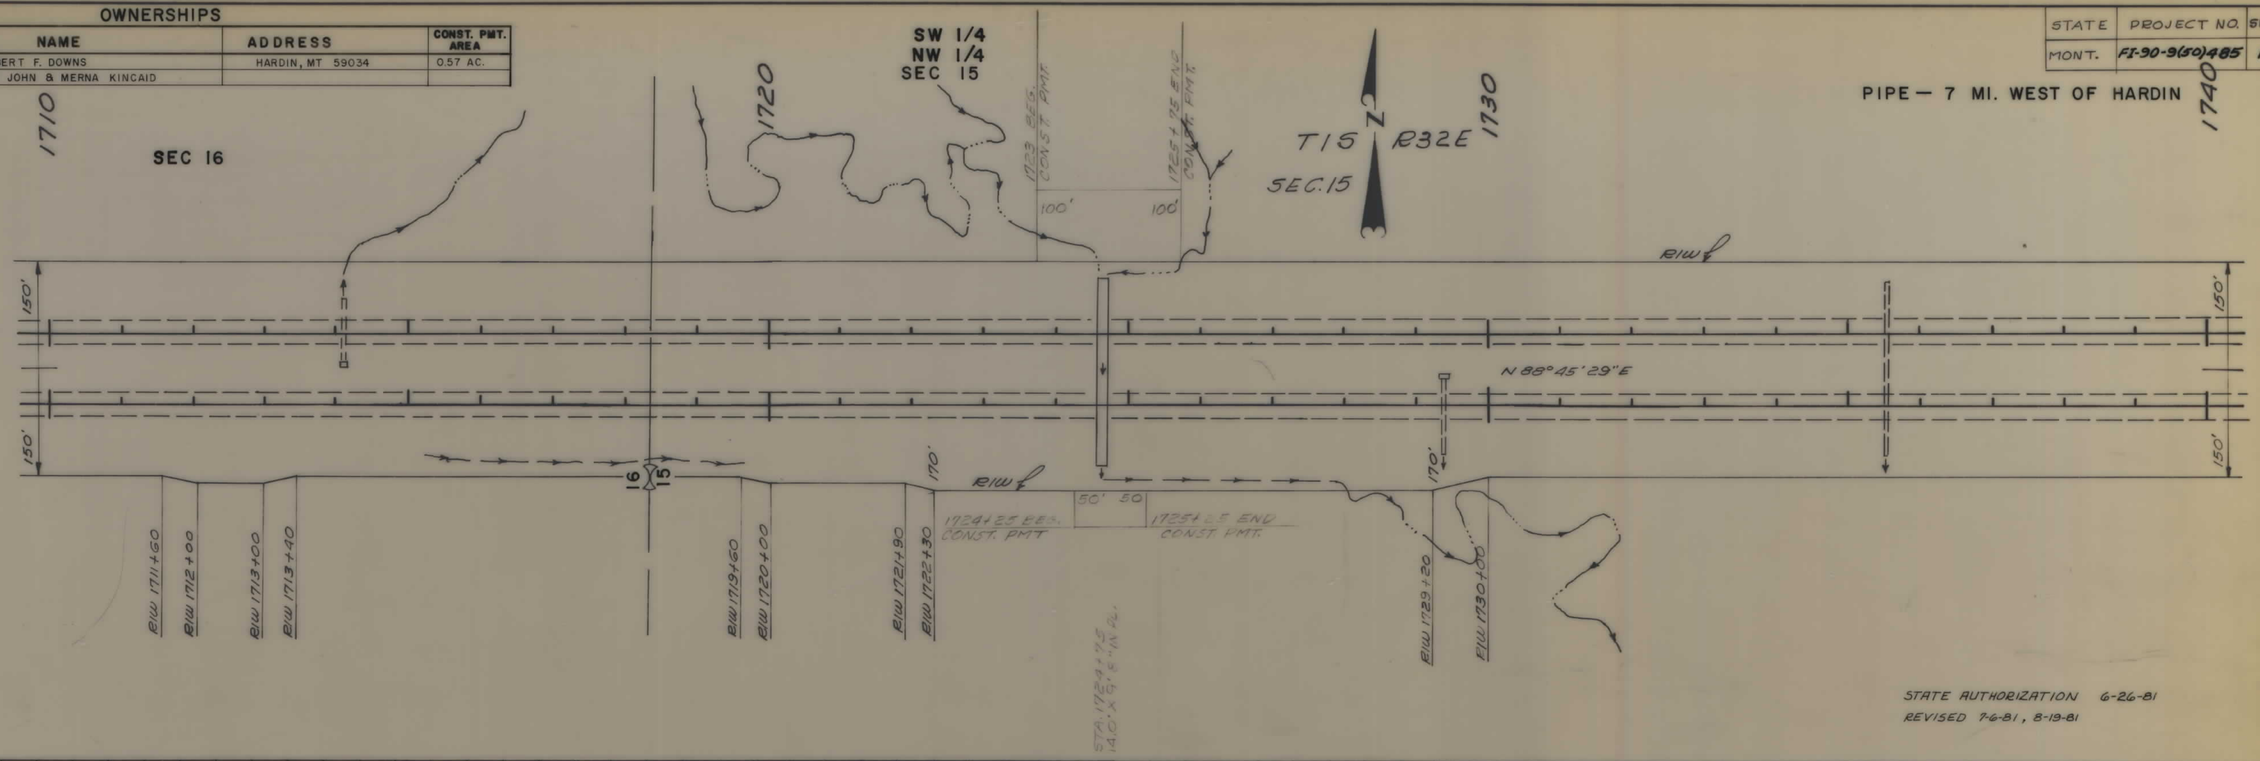

STATE AUTHORIZATION 6-26-81
REVISED 7-6-81, 8-19-81

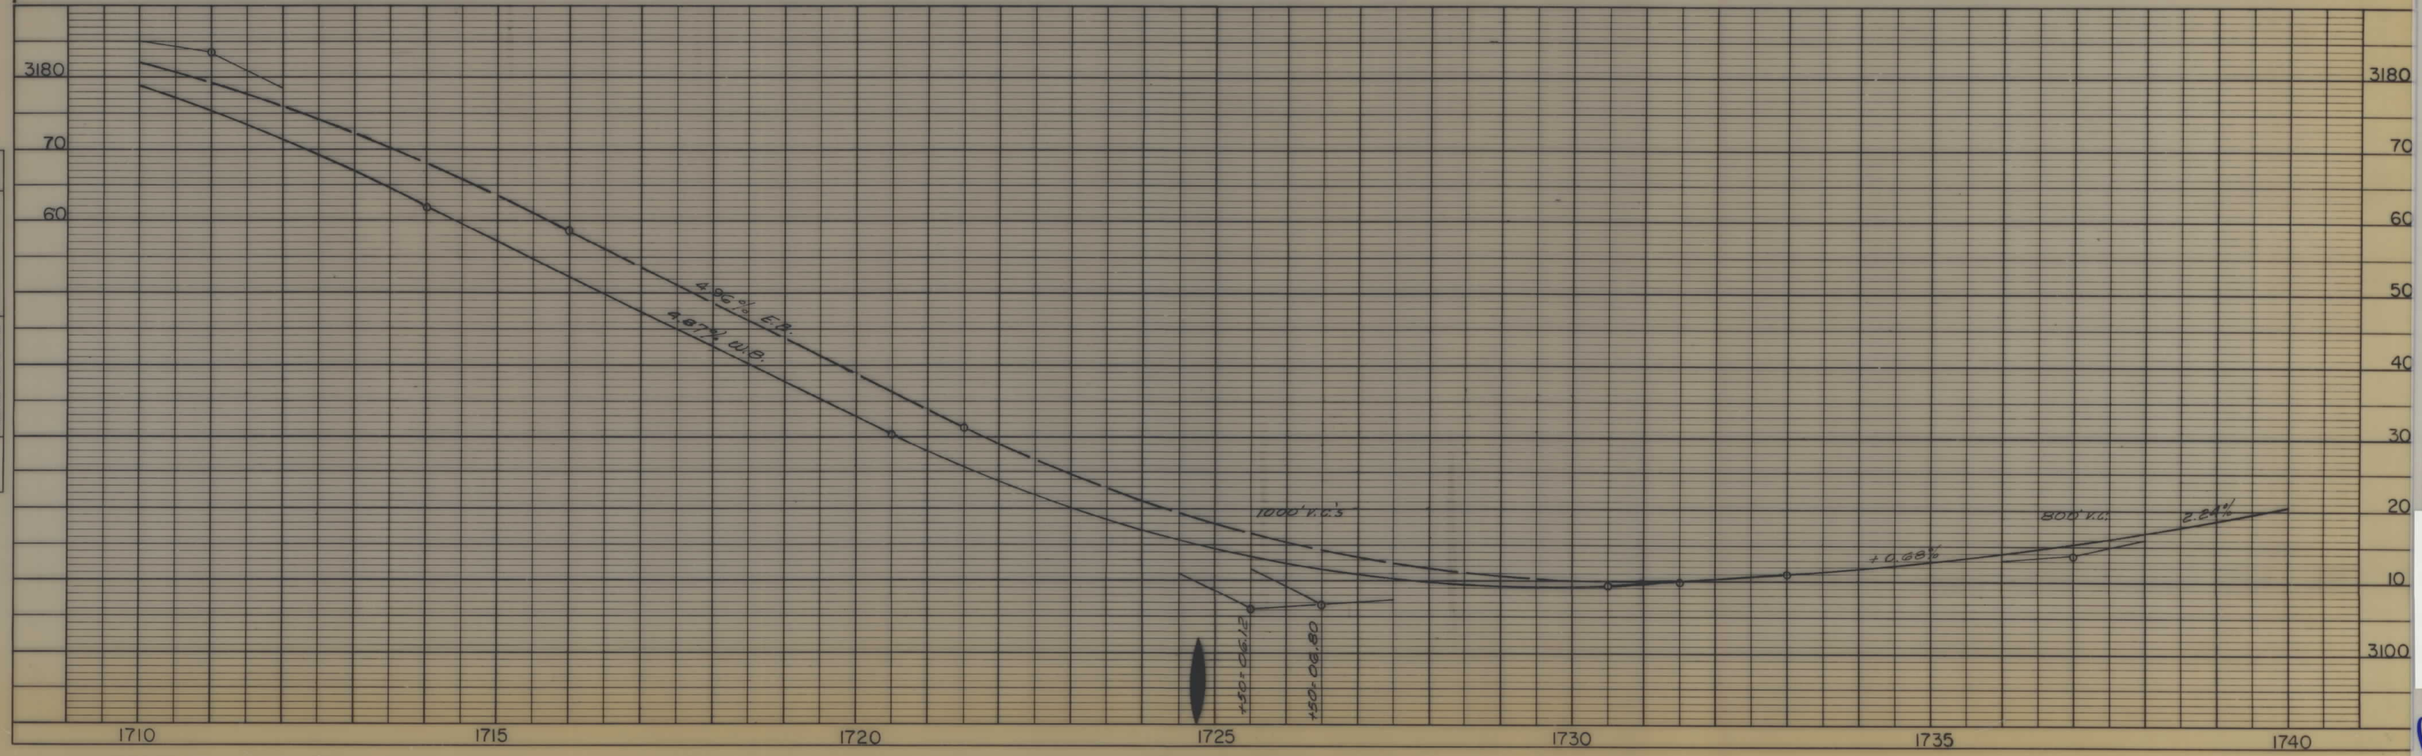

PLATE 1—PLAN PROFILE S. P. R. STANDARD
THE FREDERICK POST CO., CHICAGO

FI 90-9(50)485 SHT 1 OF 1