PLANS
NOT
TO
SCALE

FED. ROAD DIST. NO.	STATE	FED. AID PROJ. NO.	FISCAL YEAR	SHEET NO.	TOTAL SHEETS
1	MONT.	127-B		1	1

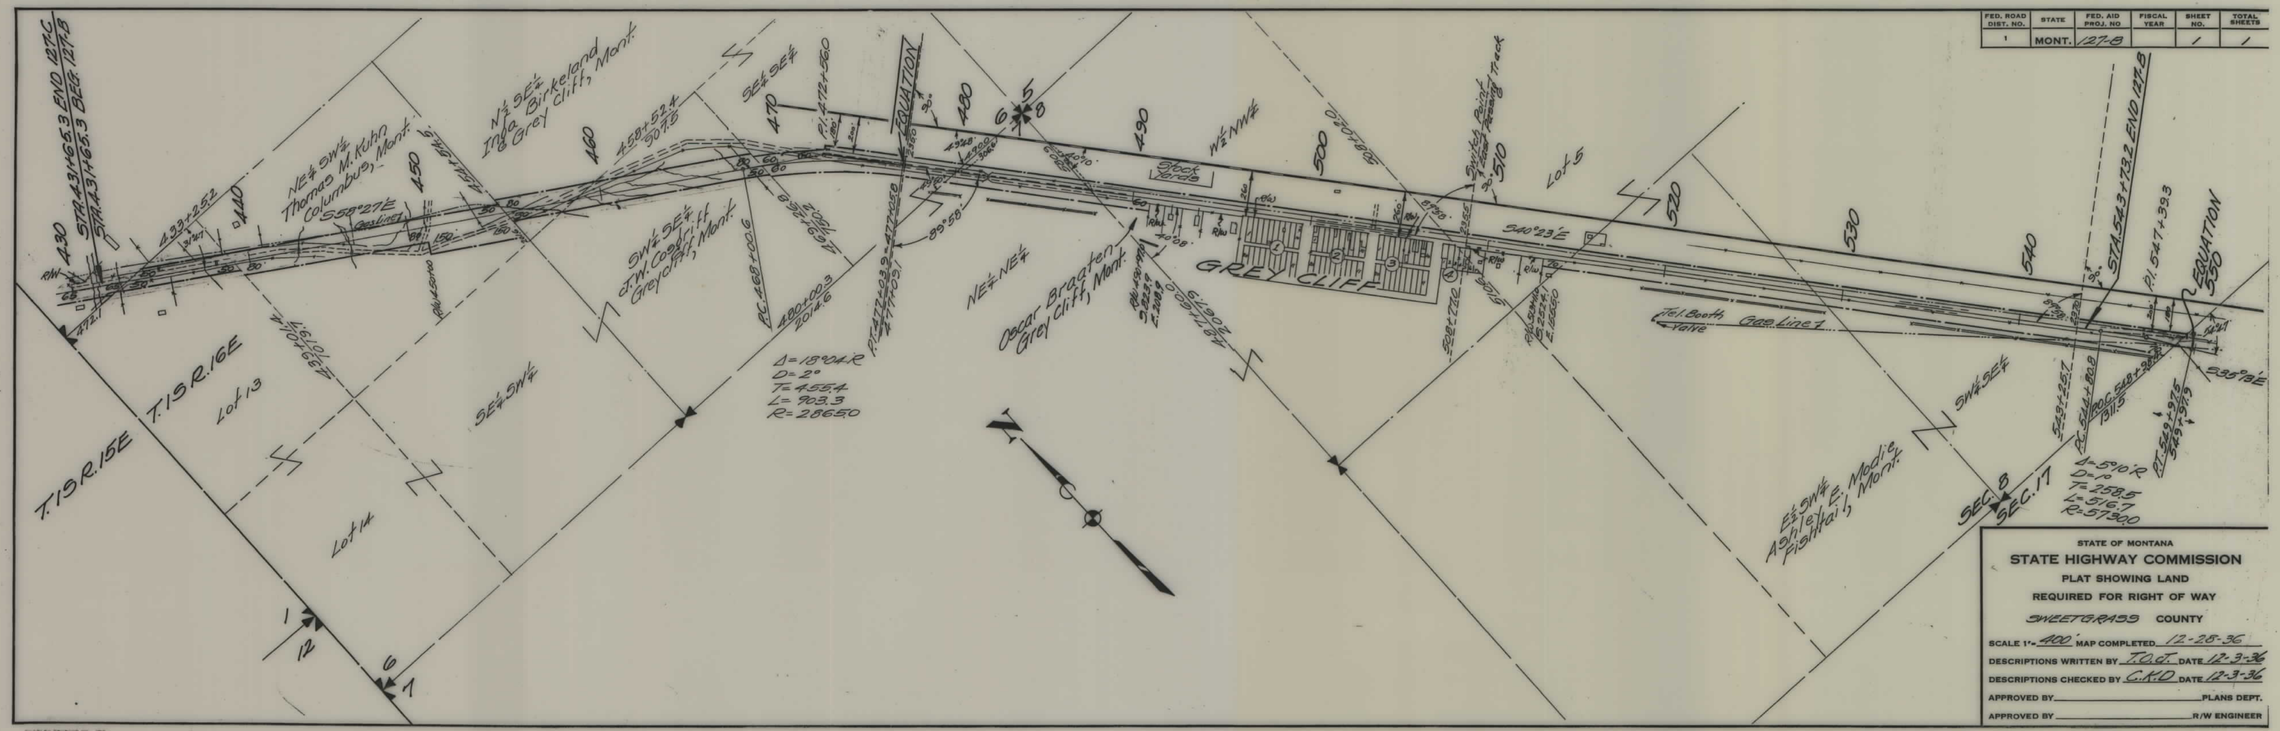

STATE OF MONTANA

STATE HIGHWAY COMMISSION

PLAT SHOWING LAND

REQUIRED FOR RIGHT OF WAY

SWEETGRASS COUNTY

SCALE 1" = 400' MAP COMPLETED 12-28-36

DESCRIPTIONS WRITTEN BY T.O.T. DATE 12-3-36

DESCRIPTIONS CHECKED BY C.K.D. DATE 12-3-36

APPROVED BY _____ PLANS DEPT.

APPROVED BY _____ R/W ENGINEER

FAP 1278 SHT 1 OF 1

4