PLANS
NOT
TO
SCALE

FED. ROAD DIST. NO.	STATE	FED. AID PROJ. NO.	STATE R/W NO.	SHEET No.	TOTAL SHEETS
1	MONT.	FAP 153B SHT	3553	1	1

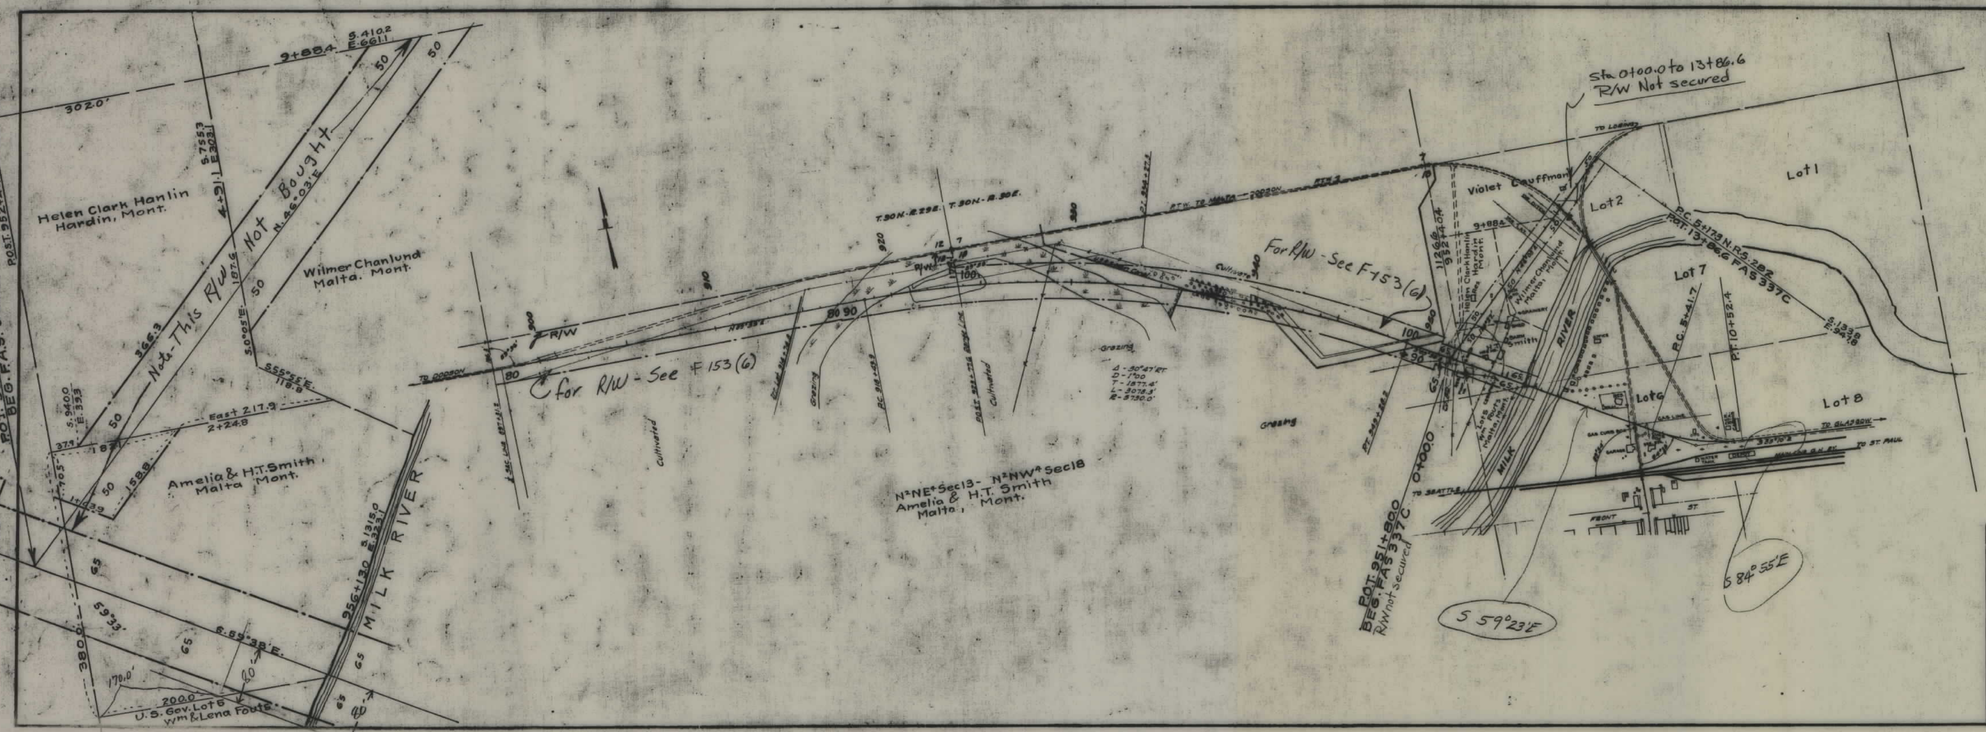

STATE OF MONTANA

STATE HIGHWAY COMMISSION

PLAT SHOWING LAND

REQUIRED FOR RIGHT OF WAY

PHILLIPS COUNTY

SCALE 1" = 400 MAP COMPLETED DEC 1964

DESCRIPTIONS WRITTEN BY TMP DATE 12-21-

DESCRIPTIONS CHECKED BY _____ DATE _____

APPROVED BY _____ PLANS DE

APPROVED BY _____ R/W ENGINE

FAP 153B SHT 1 OF 1

4