PLANS
NOT
TO
SCALE

FED. ROAD DIST. NO	STATE	FED. AID PROJ. NO.	R/W No.	SHEET No.	TOTAL SHEETS
1	MONT.	F.A.P. 154 (3)	1154 03	1	1

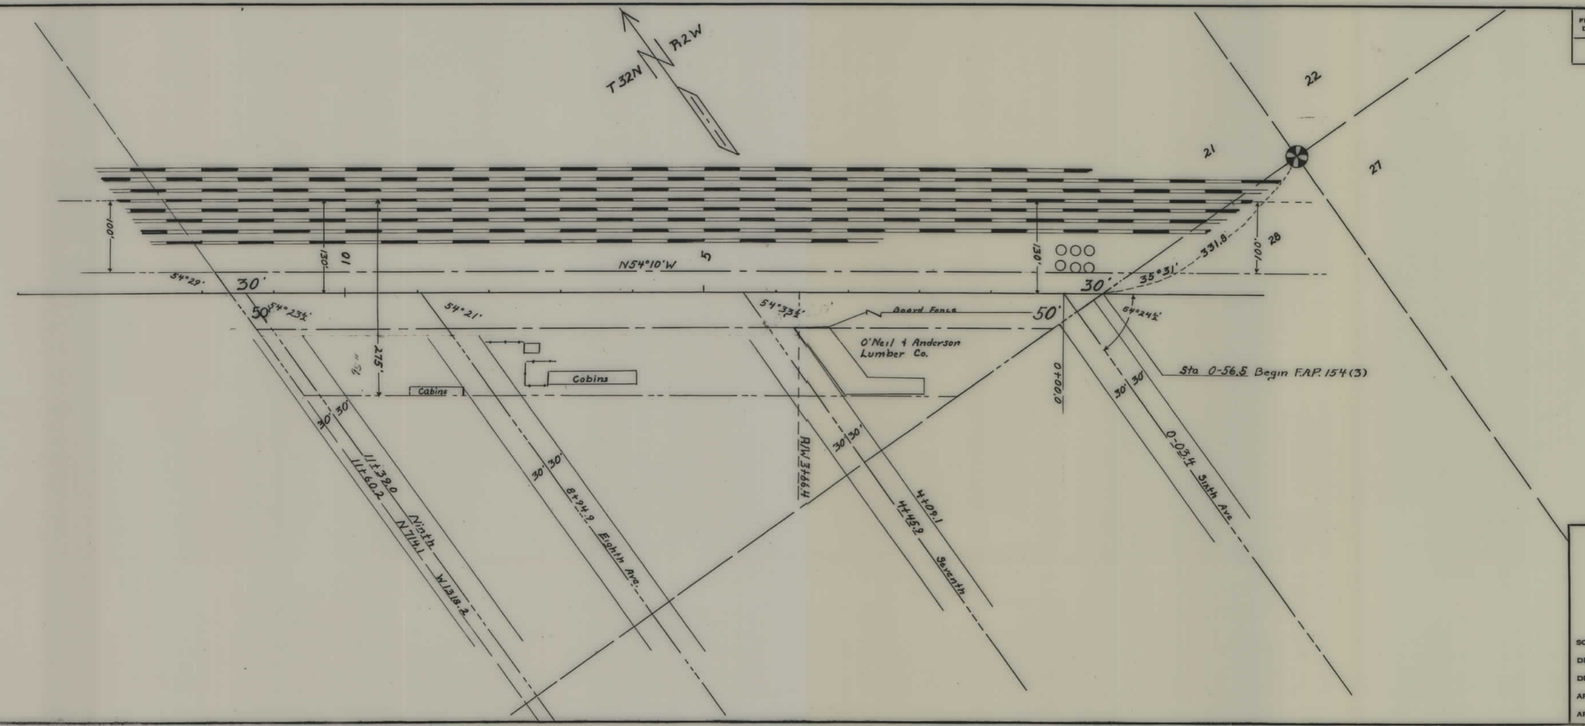

STATE OF MONTANA

STATE HIGHWAY COMMISSION

PLAT SHOWING LAND

REQUIRED FOR RIGHT OF WAY

Toole COUNTY

SCALE 1"= 100' MAP COMPLETED Nov. 1950

DESCRIPTIONS WRITTEN BY E.B. DATE Nov 28 '50

DESCRIPTIONS CHECKED BY A DATE 11/28/50

APPROVED BY _____ PLANS DEPT.

APPROVED BY _____ R/W ENGINEER

FAP 154(3) SHT 1 OF 1

4