PLANS
NOT
TO
SCALE

FED. ROAD DIST. NO.	STATE	FED. AID PROJ. NO.	FISCAL YEAR	SHEET No.	TOTAL SHEETS
1	MONT.	~~761-E~~		1	1
	MONT.	F161(5)		1	1

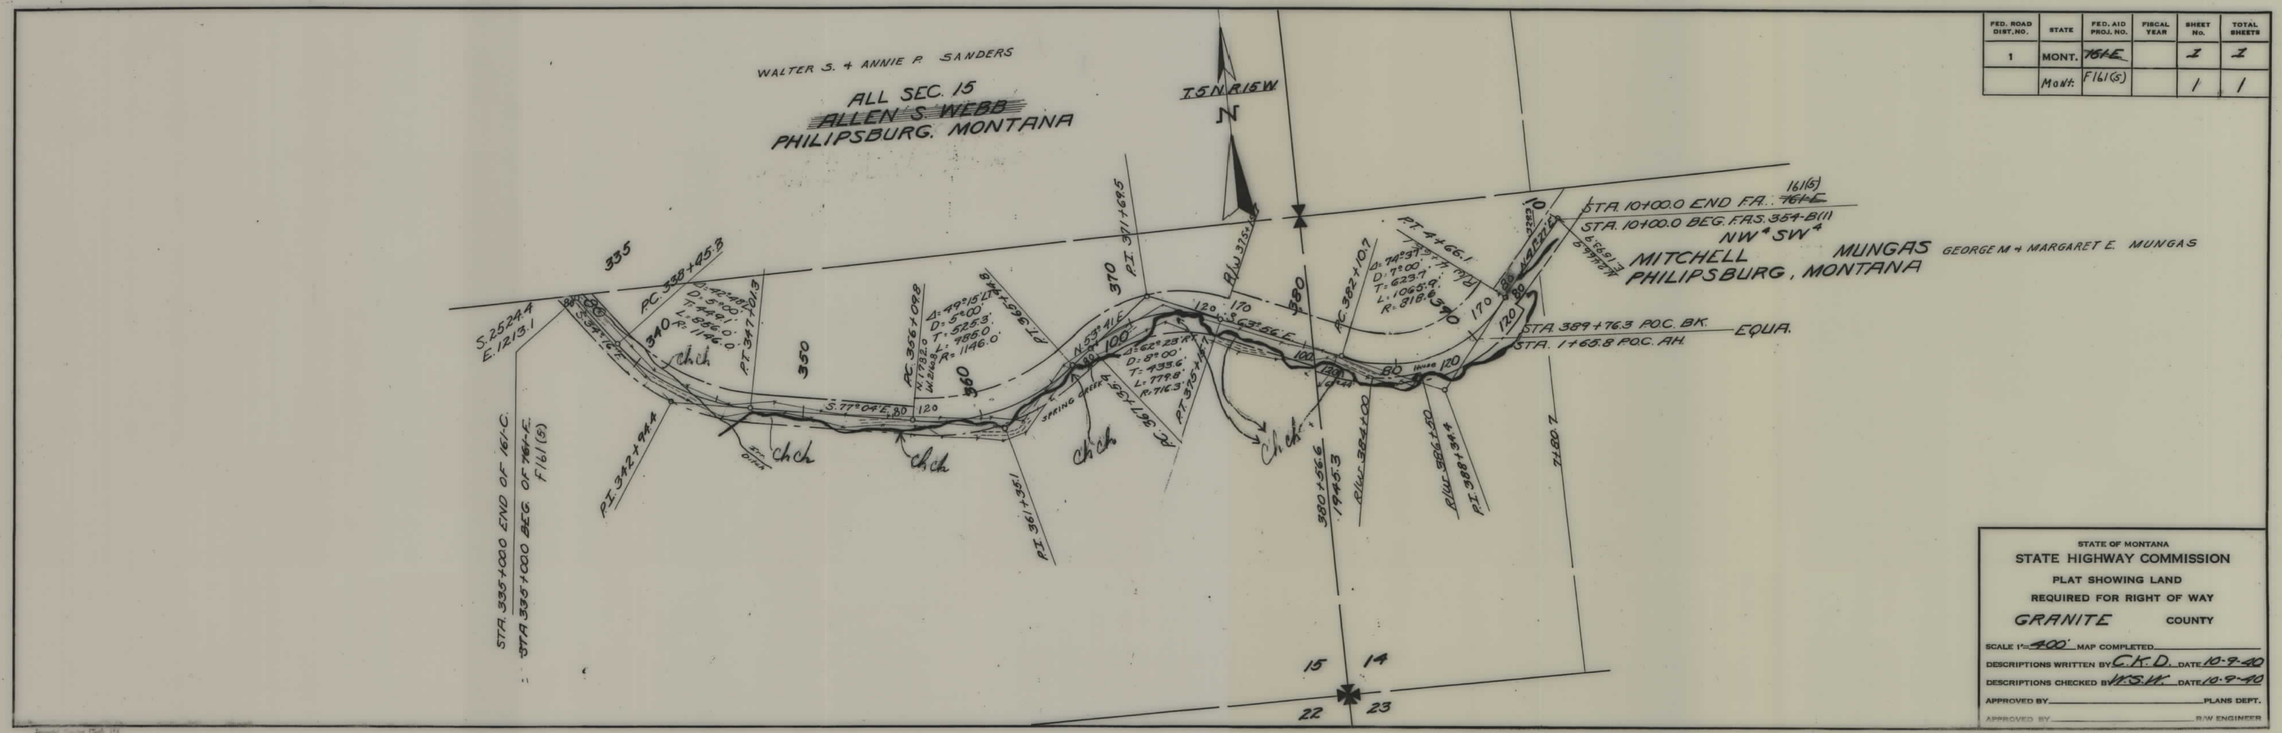

STATE OF MONTANA

STATE HIGHWAY COMMISSION

PLAT SHOWING LAND

REQUIRED FOR RIGHT OF WAY

GRANITE COUNTY

SCALE 1" = 400' MAP COMPLETED _____

DESCRIPTIONS WRITTEN BY C.K.D. DATE 10-9-40

DESCRIPTIONS CHECKED BY H.S.H. DATE 10-9-40

APPROVED BY _____ PLANS DEPT.

APPROVED BY _____ R/W ENGINEER

F 161(5) SHT 1 OF 1

5