PLANS
NOT
TO
SCALE

FED. ROAD DIST. NO.	STATE	N.R.H. PROJ. NO. 176-E 275-A	FISCAL YEAR	SHEET NO.	TOT. SHEE
1	MONT.			1	1

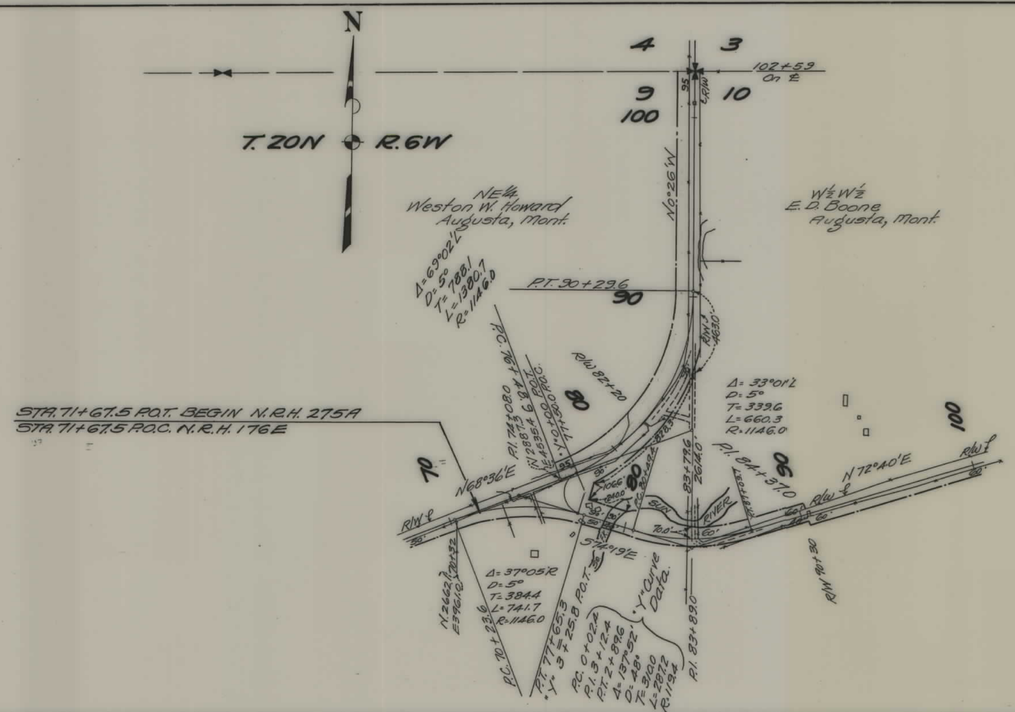

STATE OF MONTANA

STATE HIGHWAY COMMISSION

PLAT SHOWING LAND
REQUIRED FOR RIGHT OF WAY

LEWIS & CLARK COUNTY

SCALE 1" = 400' MAP COMPLETED 6/12/33

DESCRIPTIONS WRITTEN BY E.O.R. DATE 6/12/

DESCRIPTIONS CHECKED BY _____ DATE _____

APPROVED BY _____ PLANS DE

APPROVED BY _____ R/W ENGINI

NRH 176E SHT 1 OF 1

4