PLANS
NOT
TO
SCALE

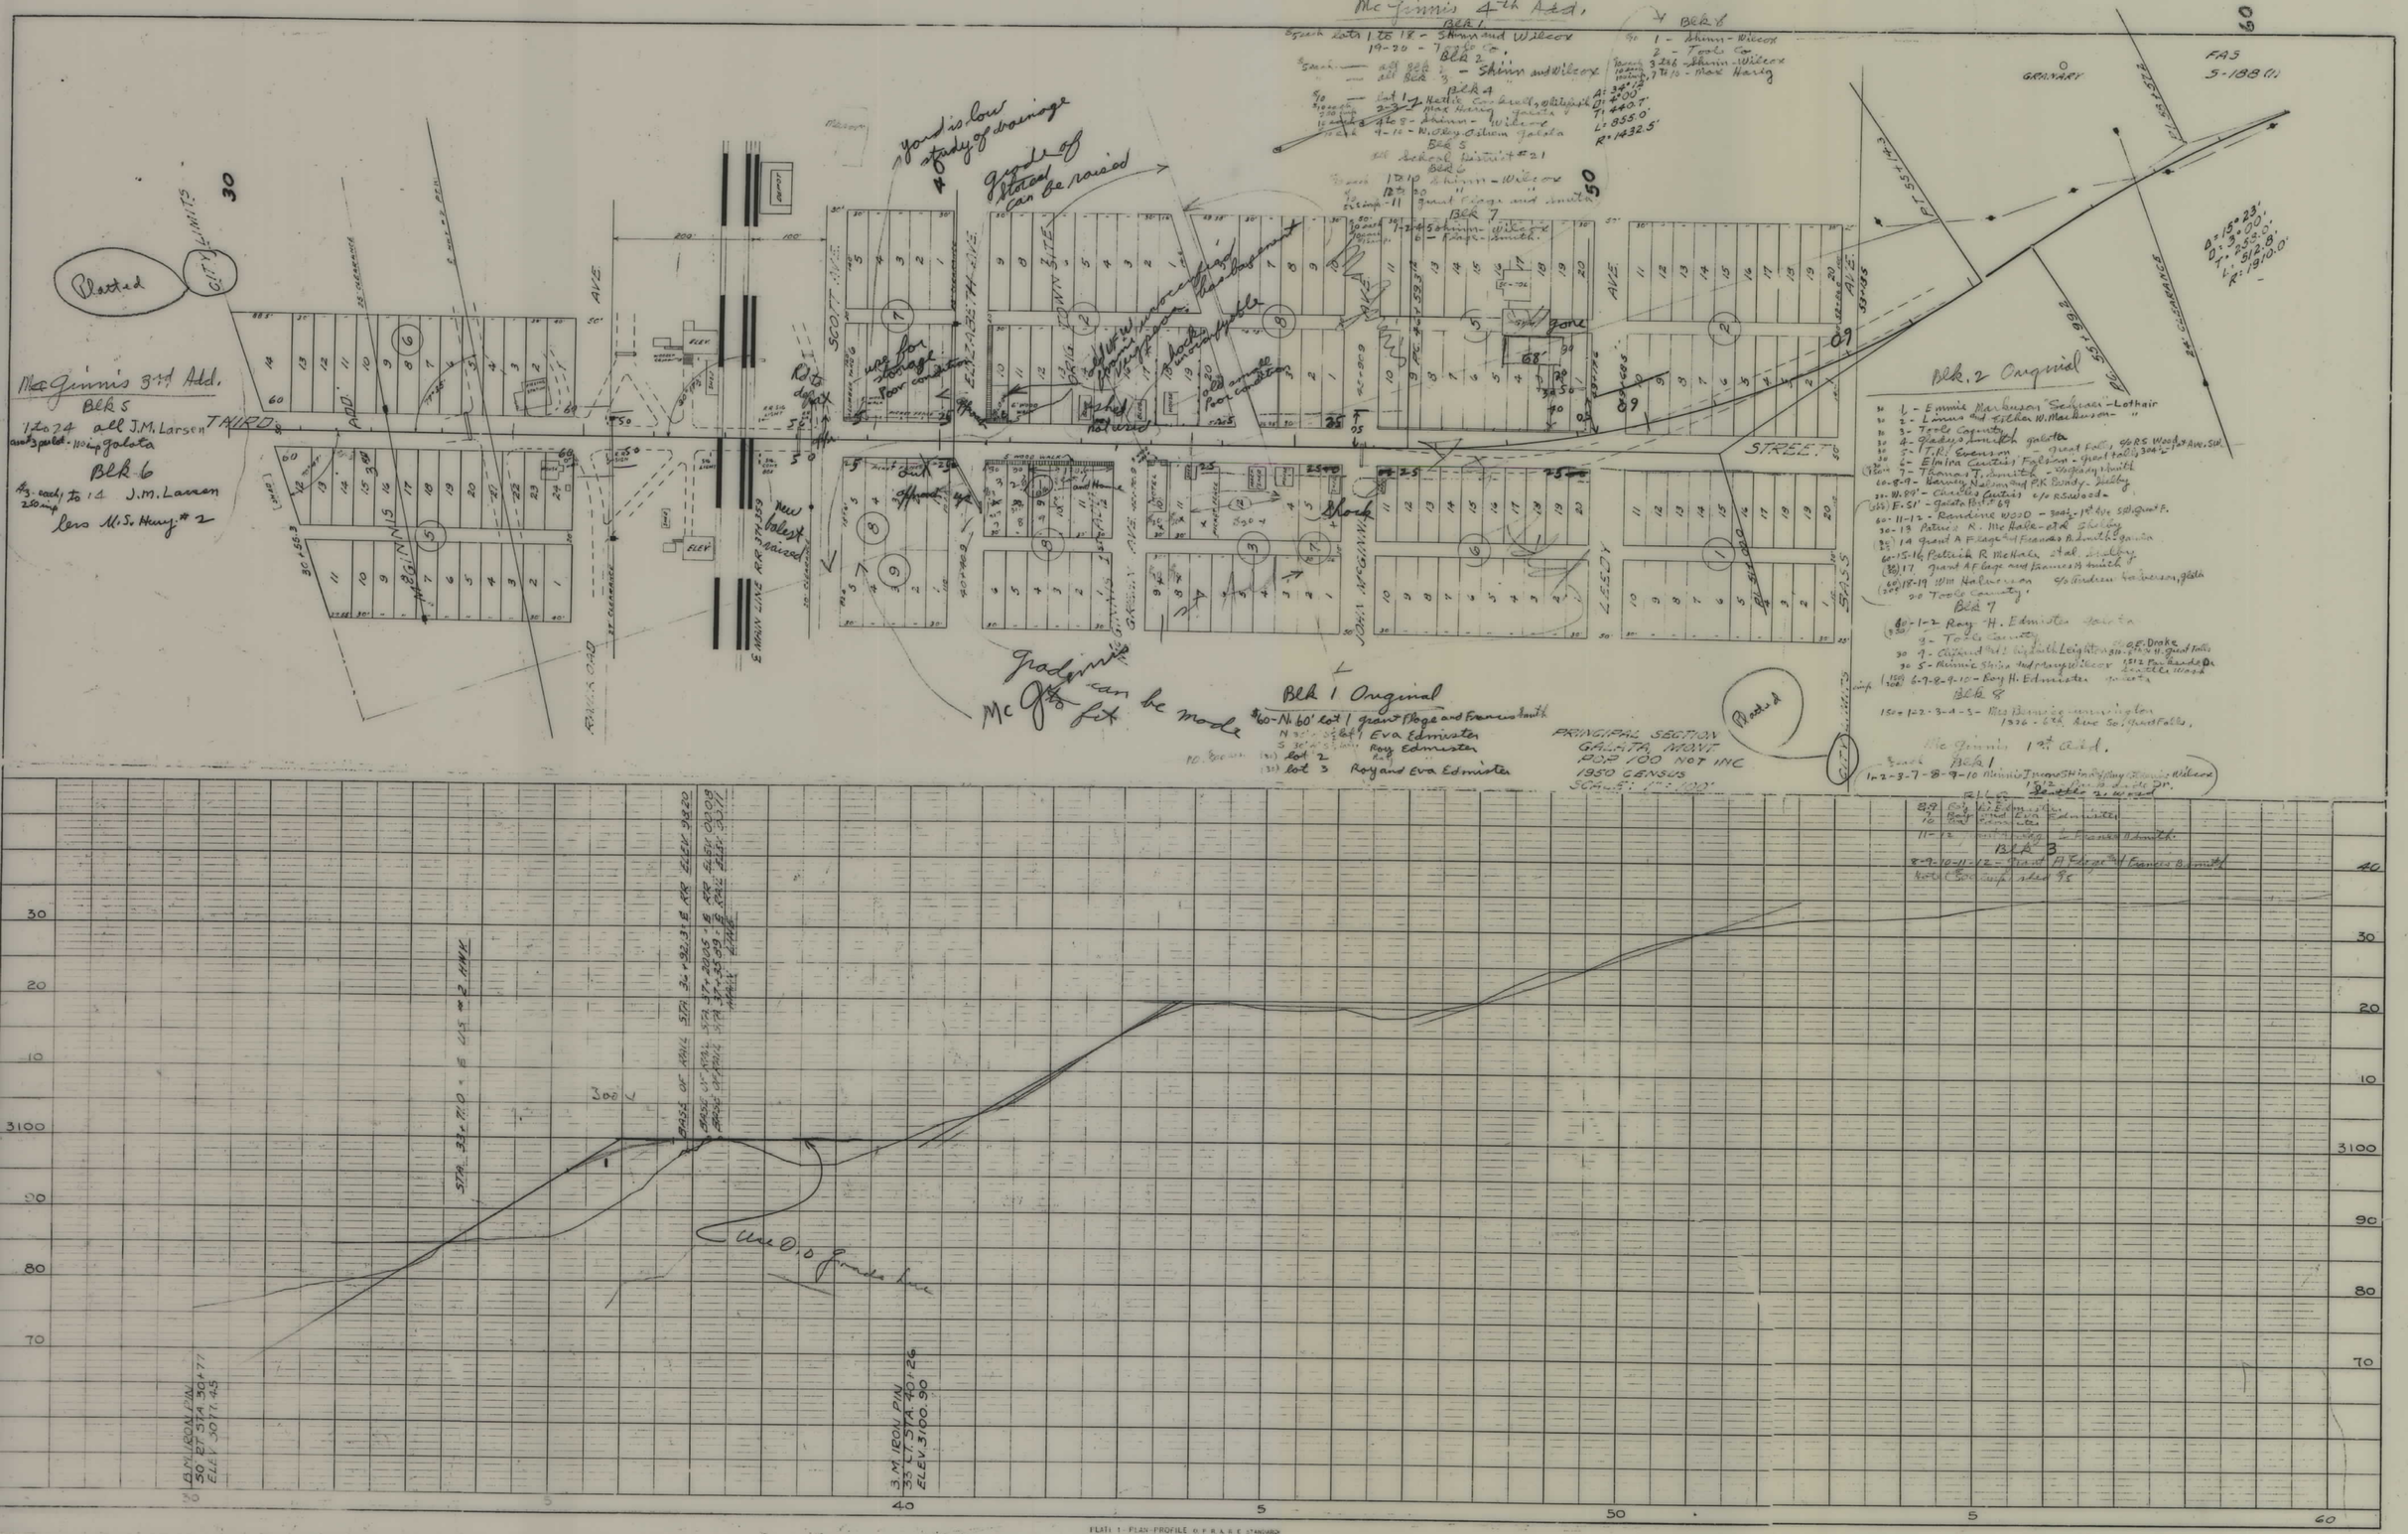

FAS-S 188(1) SHT 1 of 1

4