PLANS
NOT
TO
SCALE

Stat

DEPARTMENT OF THE INTERIOR
UNITED STATES INDIAN SERVICE, BLACKFEET AGENCY
Browning, Montana

APPROVED, as shown hereon, under authority vested in me by Secretarial Order No. 2252, dated September 9, 1946, (11 Fed. Reg. 10296), and the Order of the Commissioner of Indian Affairs, No. 544, dated September 24, 1947, (12 Fed. Reg. 6970), subject to the provisions of Section 4 of the Act of March 3, 1901 (31 Stat. 1084; 25 U. S. C., Section 311.)

ALLOTMENT	FROM STA.	TO STA.	ALLOTMENT	FROM STA.	TO STA.
804	891+36.0	892+71.2	866	871+55.4	878+29.7
821	917+48.5	933+04.6	867	878+29.7	891+36.0
822	933+04.6	943+99.1	871	852+88.2	865+26.1
827	910+04.9	917+48.5	925	943+99.1	947+65.2
834	896+55.9	910+04.9	927	947+65.2	975+64.7
865	865+26.1	871+55.4			

Superintendent
Blackfeet Indian Reservation
_____ 1950
(date)

FED. ROAD DIST. NO	STATE	FED. AID PROJ. NO.	R/W No.	SHEET No.	TOTAL SHEETS
1	MONT.	F-190(2).	1190-02.	1	1

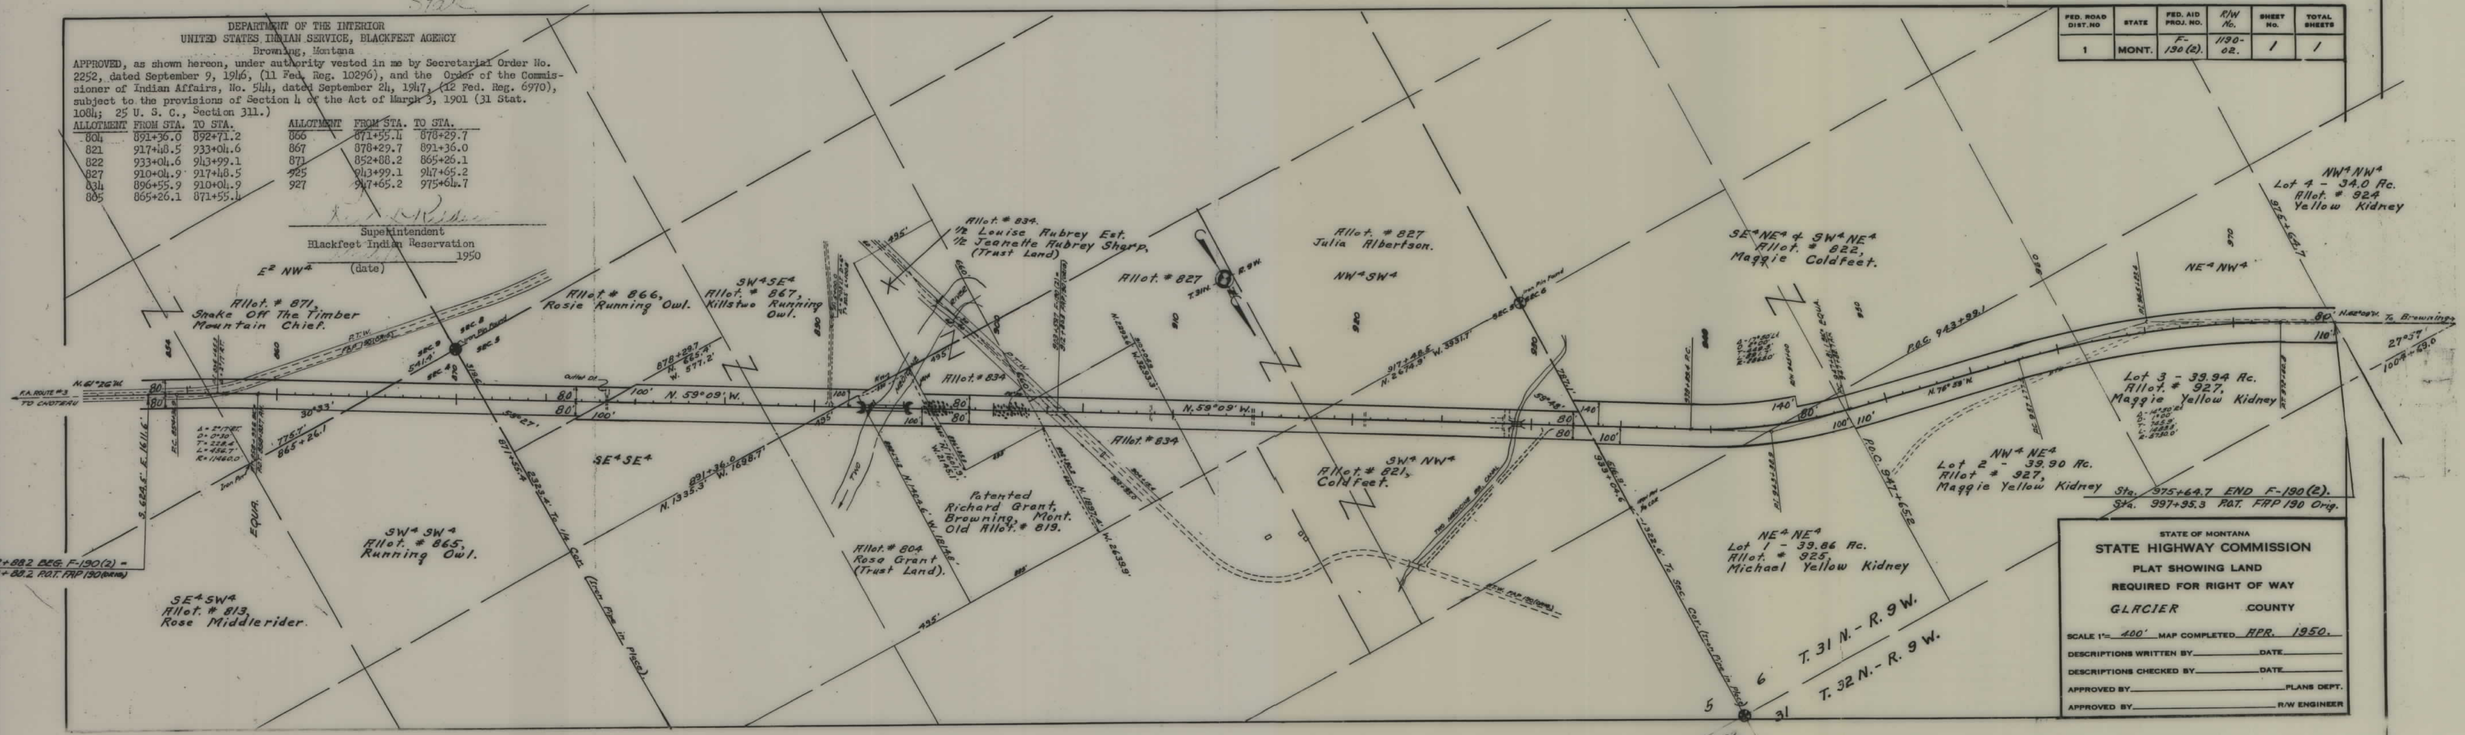

F 190(2) SHT 1 OF 1

5