PLANS
NOT
TO
SCALE

FED. ROAD DIST. NO.	STATE	N.E.H. PROJ. NO.	FISCAL YEAR	SHEET NO.	TOTAL SHEETS
1	MONT.	197B		1	1

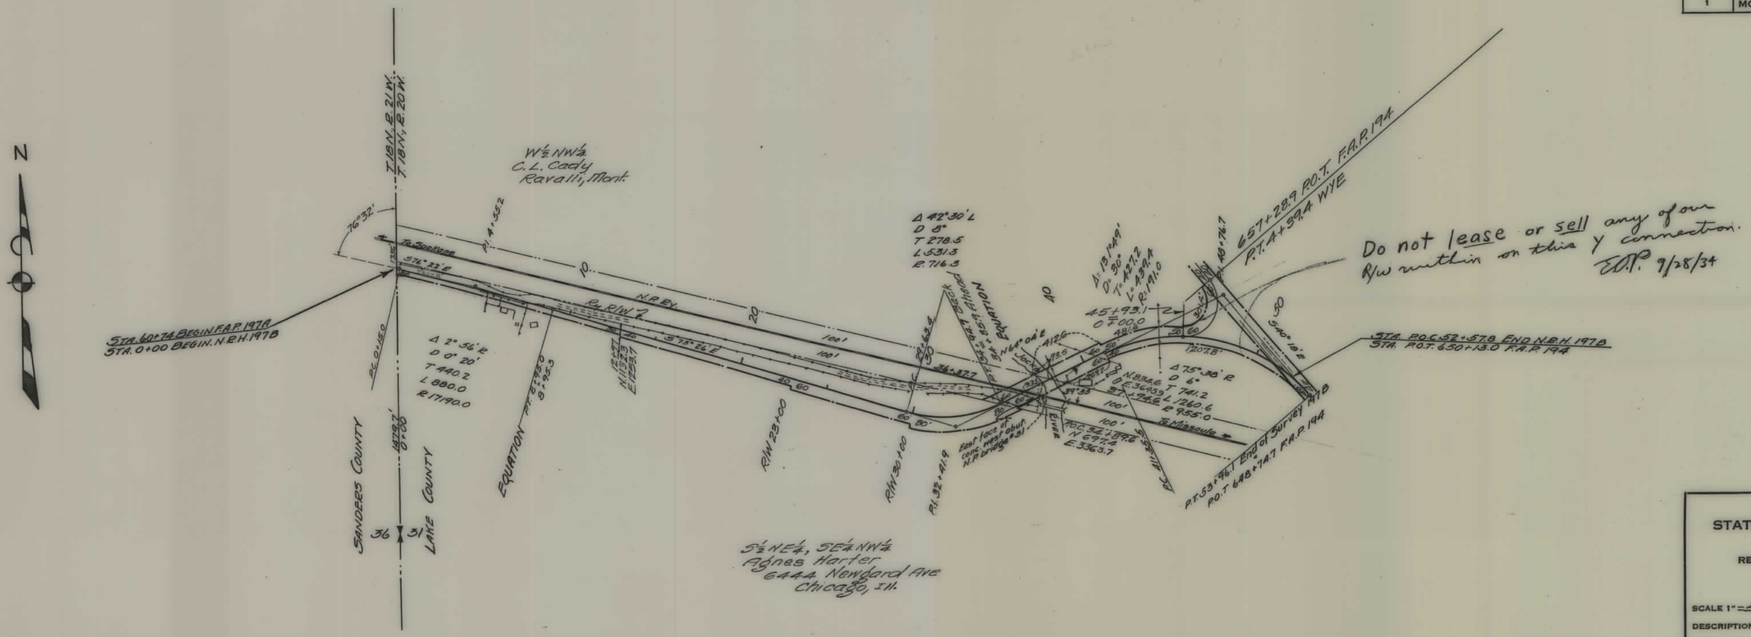

STATE OF MONTANA

STATE HIGHWAY COMMISSION

PLAT SHOWING LAND REQUIRED FOR RIGHT OF WAY

LAKE COUNTY

SCALE 1" = 400' MAP COMPLETED Oct. 6, 1933

DESCRIPTIONS WRITTEN BY E.O.P. DATE 10-9-33

DESCRIPTIONS CHECKED BY T.O.J. DATE 10-9-33

APPROVED BY _____ PLANS DEPT.

APPROVED BY _____ R/W ENGINEER

FAP 197B SHT 1 OF 1

4