PLANS
NOT
TO
SCALE

FED ROAD DIST. NO.	STATE	FED AID PROJECT NUMBERS		STATE NO.	SHEET NO.	TOTAL SHEETS
		CONST. NO.	R/W NO.			
6	MONT		F-[illegible] (23)	[illegible]-23	1	1

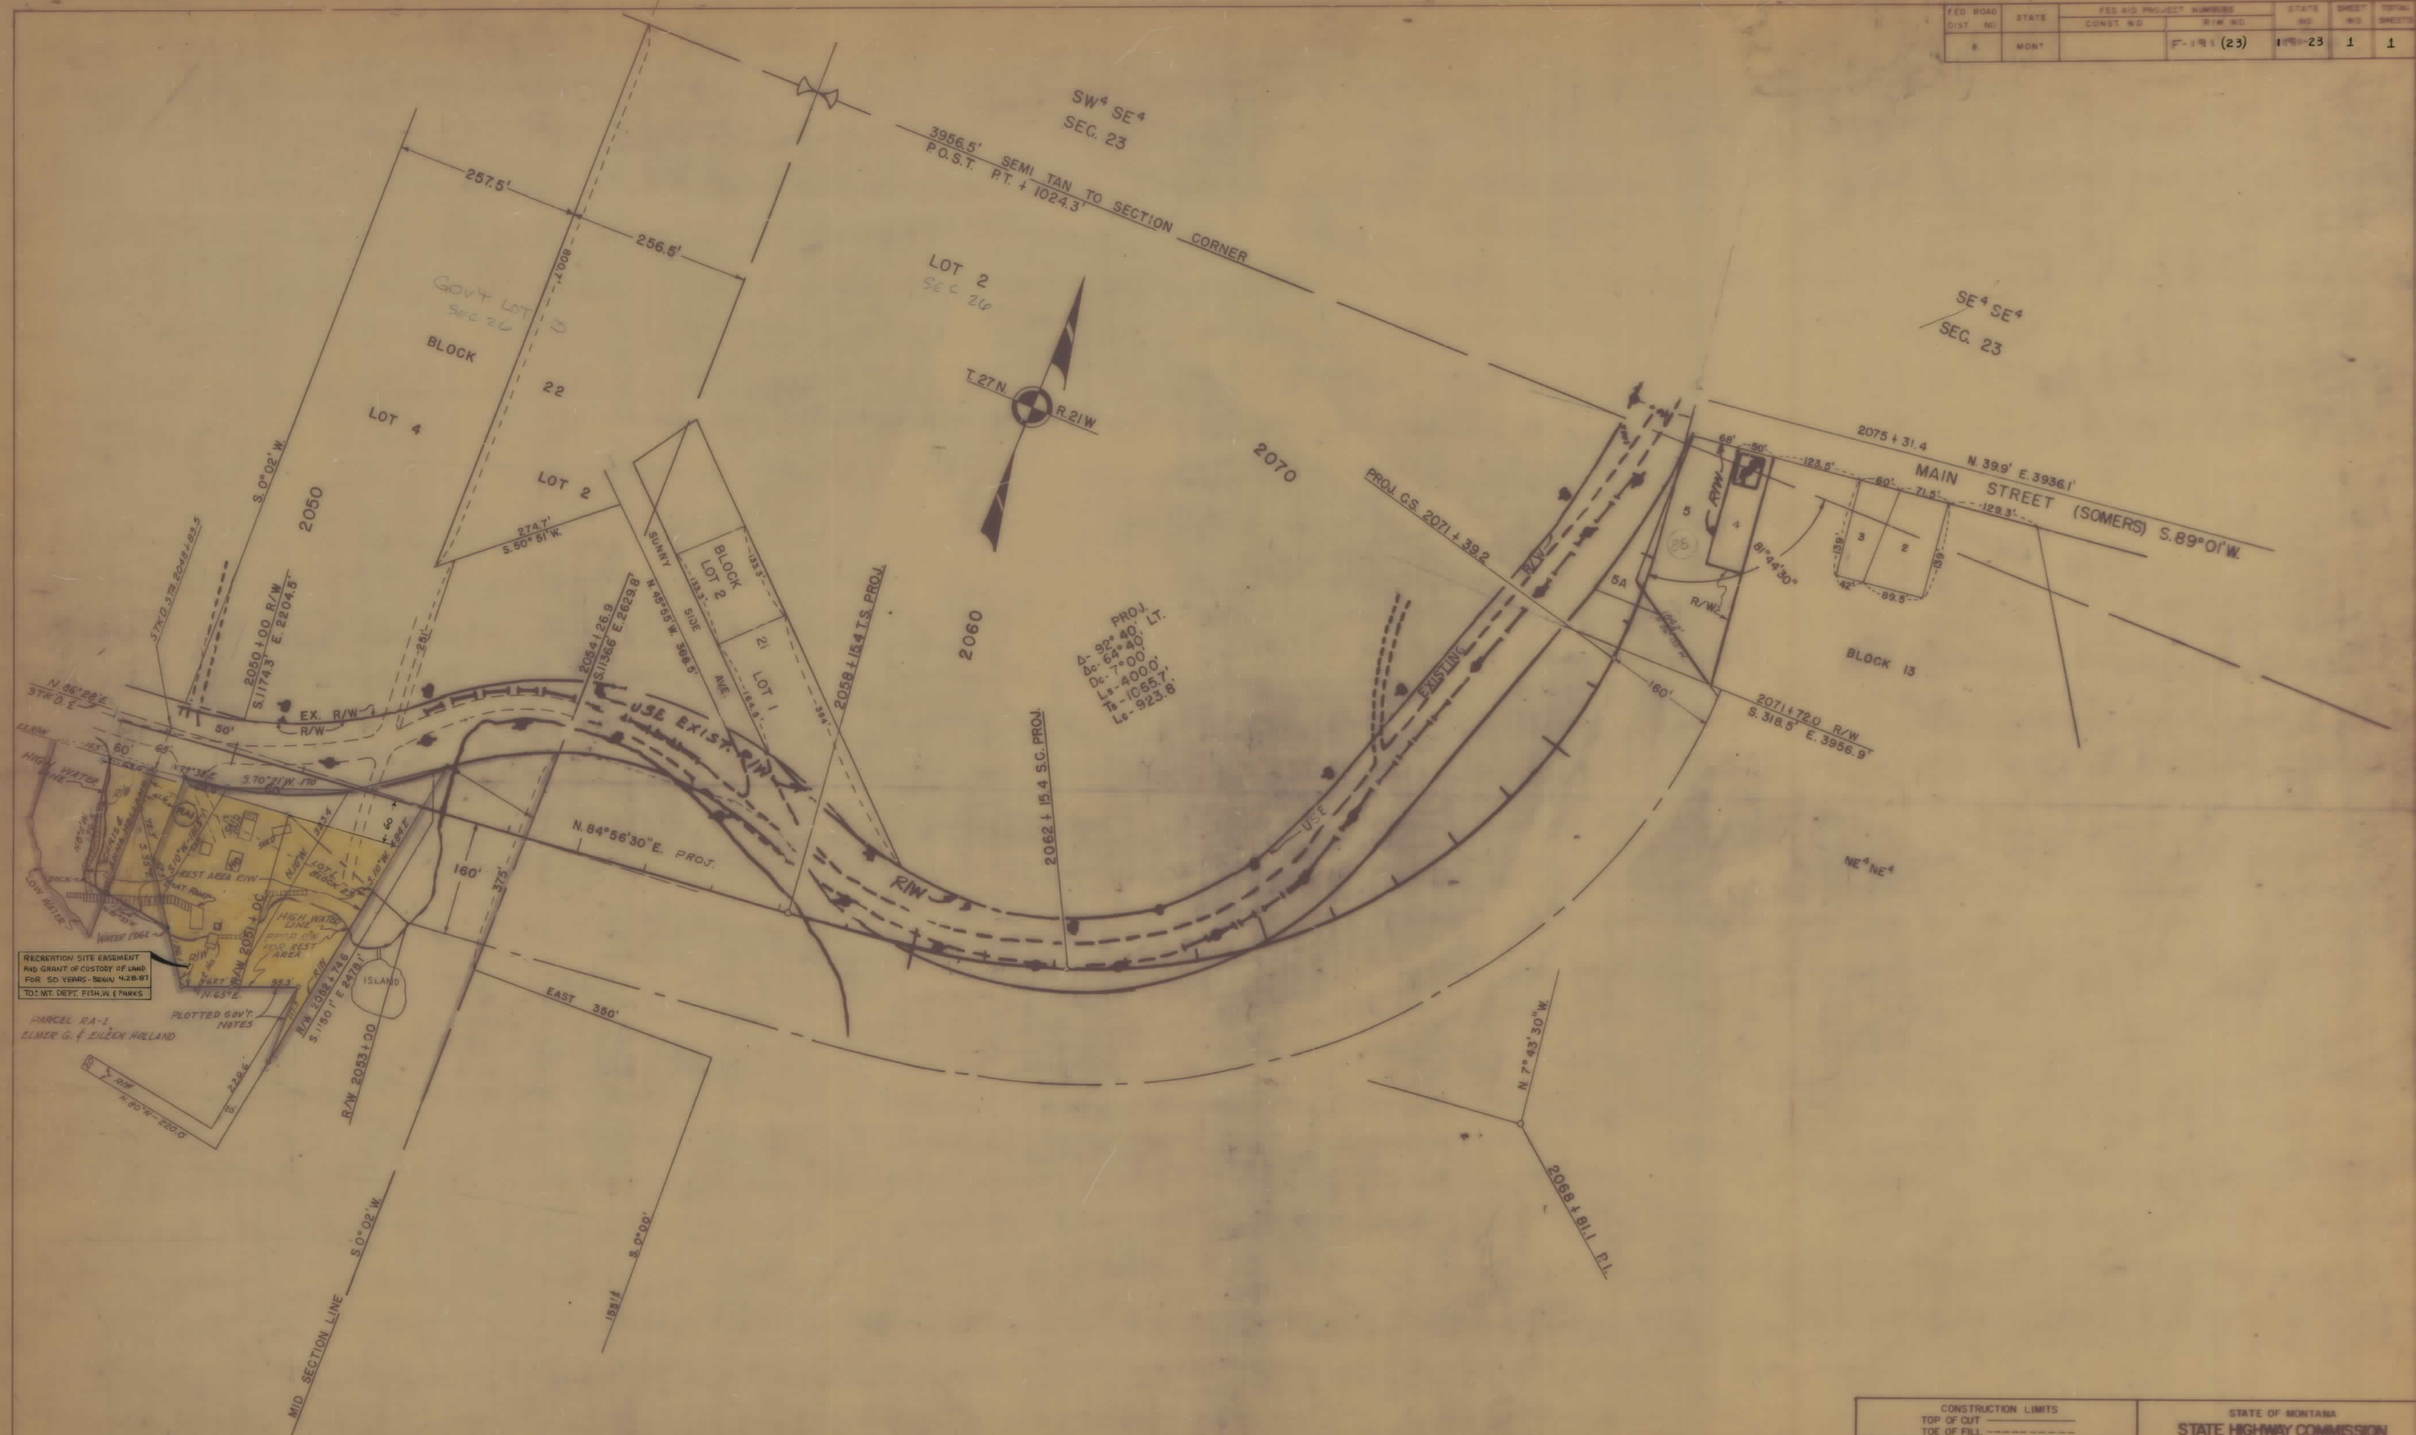

CONSTRUCTION LIMITS	STATE OF MONTANA
TOP OF CUT ————	STATE HIGHWAY COMMISSION
TOE OF FILL - - - - - - - -	LAND REQUIRED FOR RIGHT OF WAY
MAP TRANS. TO R/W 3-20-61	FLATHEAD COUNTY
MAP REVISED 7-15-62	
B.P.R. APPROVAL 3/14/62-6/19/62	SCALE 1"=100' MAP COMPLETED