PLANS
NOT
TO
SCALE

FED. ROAD DIST. NO.	STATE	FED. AID PROJ. NO.	FISCAL YEAR	SHEET No.	TOTAL SHEETS
1	MONT.	220A-B		1	1

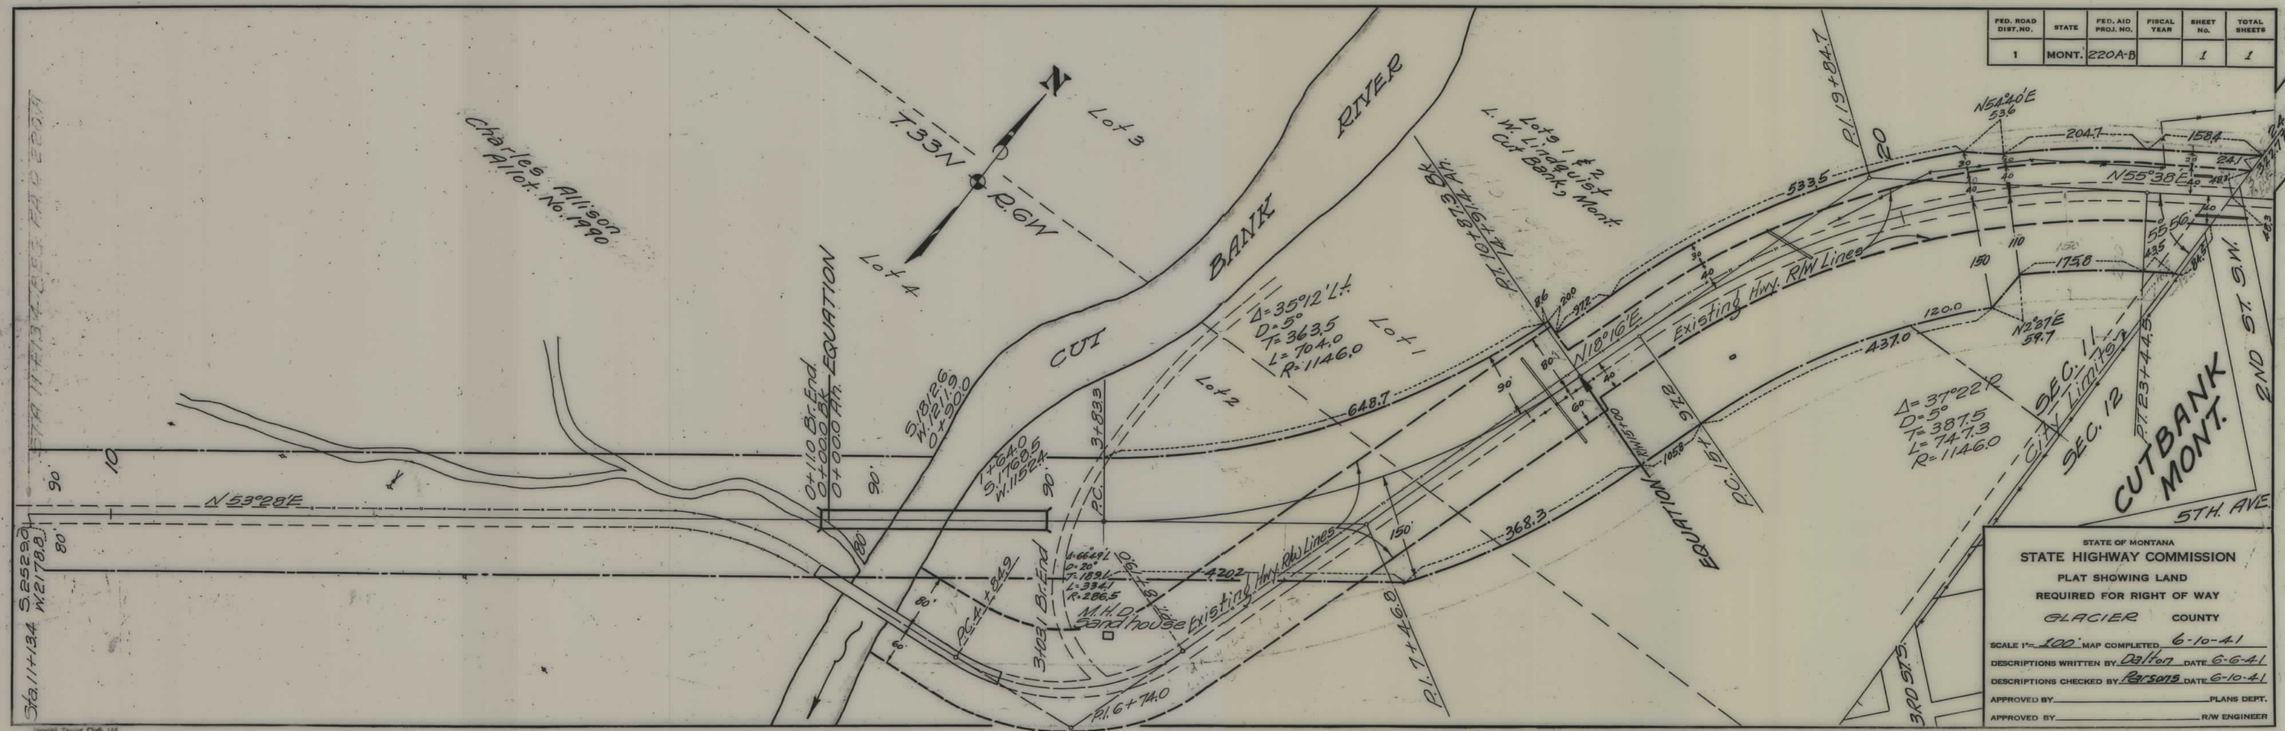

STATE OF MONTANA

STATE HIGHWAY COMMISSION

PLAT SHOWING LAND REQUIRED FOR RIGHT OF WAY

GLACIER COUNTY

SCALE 1" = 100' MAP COMPLETED 6-10-41

DESCRIPTIONS WRITTEN BY Dalton DATE 6-6-41

DESCRIPTIONS CHECKED BY Ransom DATE 6-10-41

APPROVED BY _____ PLANS DEPT.

APPROVED BY _____ R/W ENGINEER

FAP 220 A & B SHT 1 OF 1

4