PLANS
NOT
TO
SCALE

FED. ROAD DIST. NO.	STATE	FED. AID PROJ. NO.	FISCAL YEAR	SHEET NO.	TOTAL SHEETS
1	MONT.	222-D		1	1

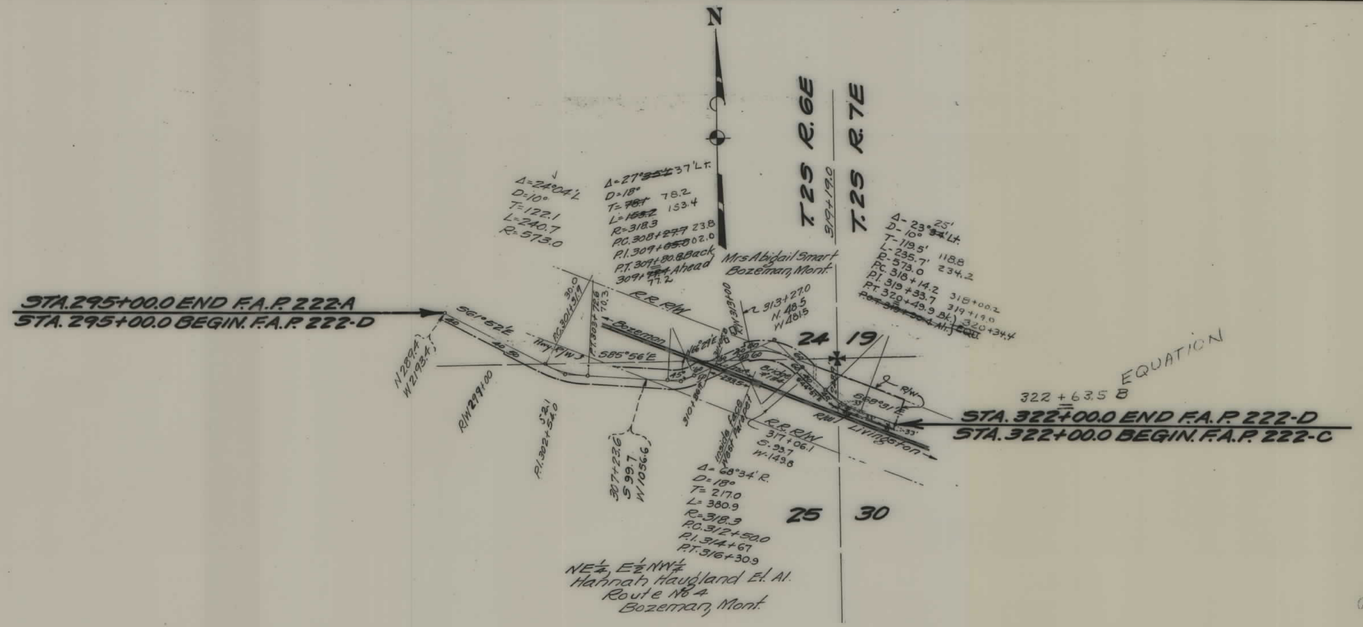

alignment corrections by C.J.K. 1-8-38

STATE OF MONTANA

STATE HIGHWAY COMMISSION

PLAT SHOWING LAND
REQUIRED FOR RIGHT OF WAY

GALLATIN COUNTY

SCALE 1" = 400' MAP COMPLETED 8-14-33

DESCRIPTIONS WRITTEN BY E.A.P. DATE 8-14-33

DESCRIPTIONS CHECKED BY T.O.J. DATE 8-14-33

APPROVED BY _____ PLANS DEPT.

APPROVED BY _____ R/W ENGINEER

FAP 222 D SHT 1 OF 1

5