PLANS
NOT
TO
SCALE

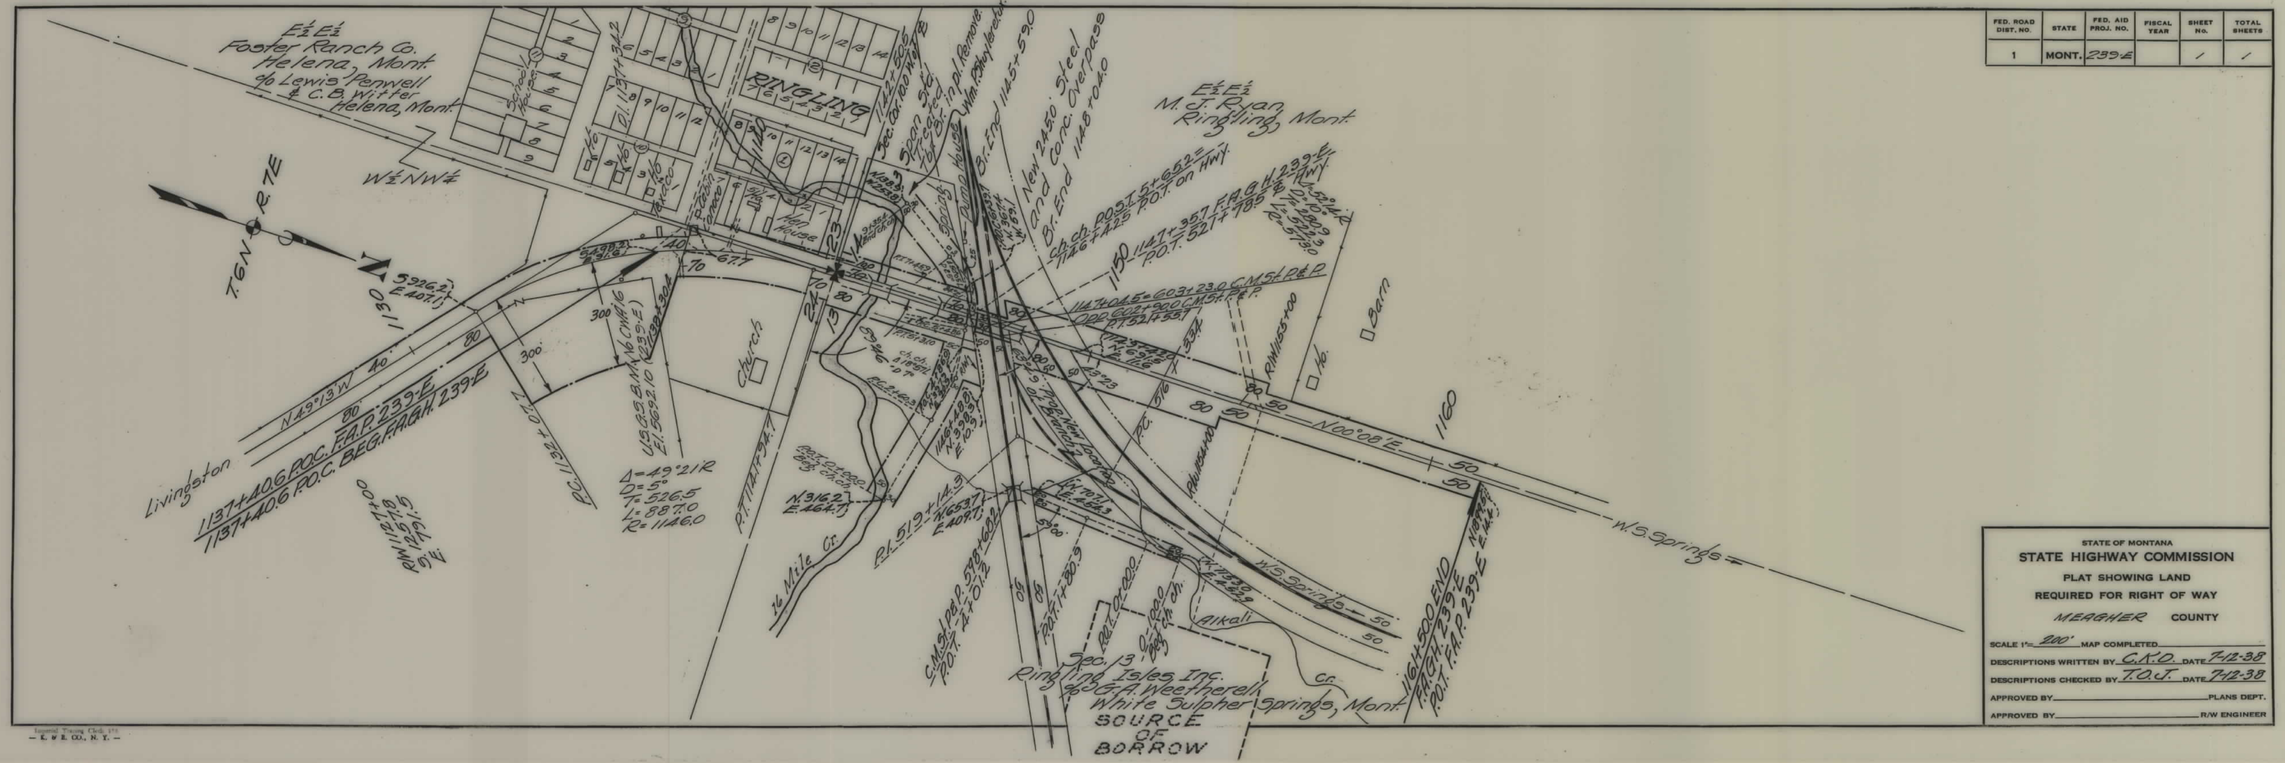

FED. ROAD DIST. NO.	STATE	FED. AID PROJ. NO.	FISCAL YEAR	SHEET No.	TOTAL SHEETS
1	MONT.	239-E		1	1

STATE OF MONTANA

STATE HIGHWAY COMMISSION

PLAT SHOWING LAND

REQUIRED FOR RIGHT OF WAY

MEAGHER COUNTY

SCALE 1"= 200' MAP COMPLETED

DESCRIPTIONS WRITTEN BY C.K.O. DATE 7-12-38

DESCRIPTIONS CHECKED BY T.O.J. DATE 7-12-38

APPROVED BY _____ PLANS DEPT.

APPROVED BY _____ R/W ENGINEER

FAP 239E SHT 1 OF 1

4