PLANS
NOT
TO
SCALE

FED. ROAD DIST. NO.	STATE	FED. AID PROJ. NO.	FISCAL YEAR	SHEET No.	TOTAL SHEETS
1	MONT.	240-G.		1	1

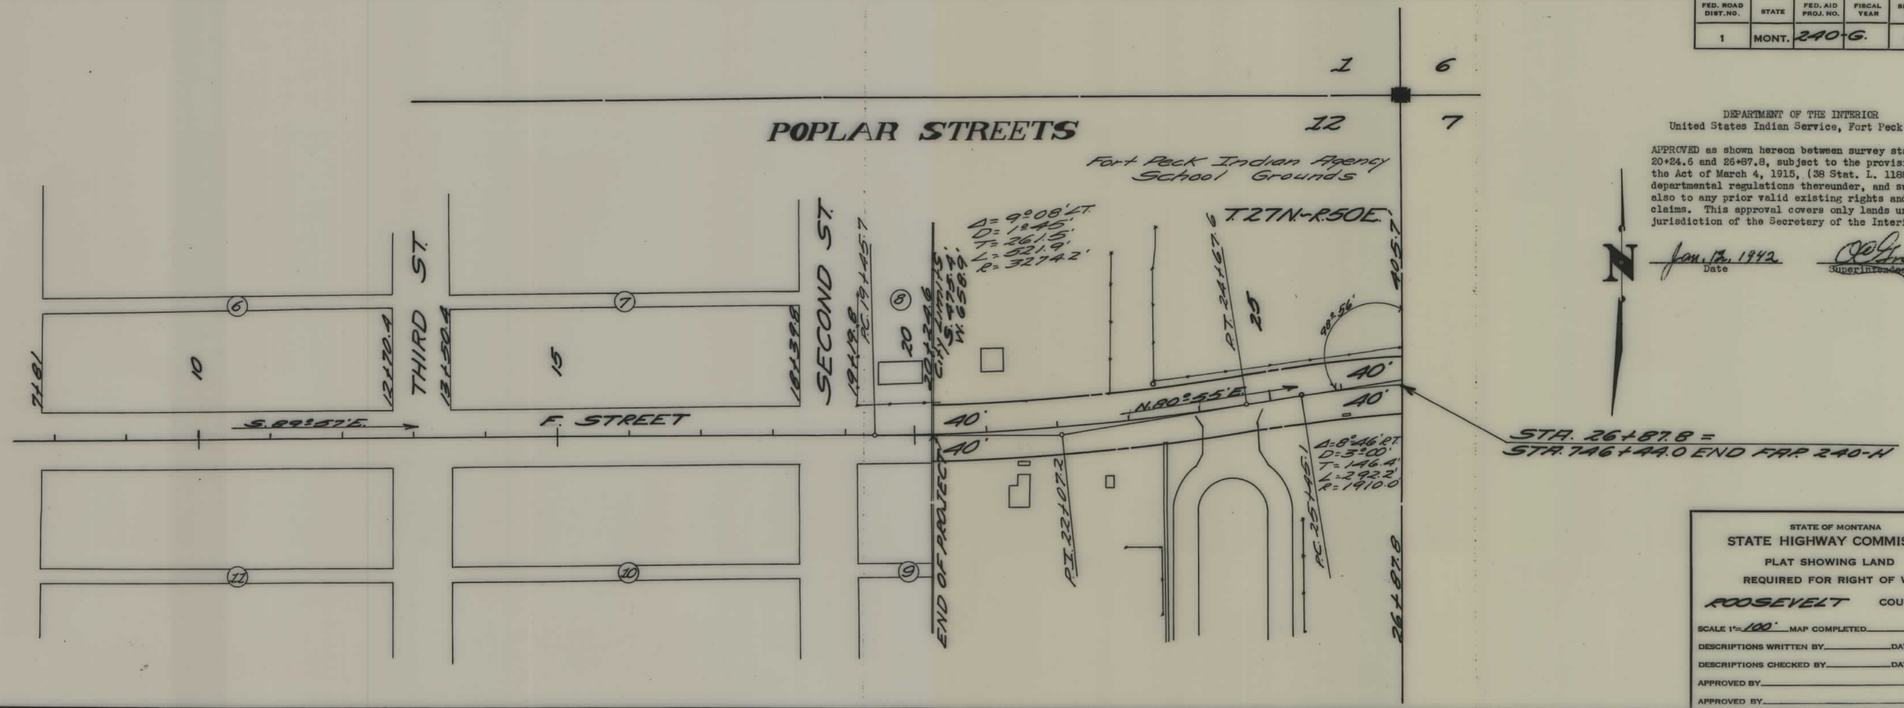

DEPARTMENT OF THE INTERIOR
United States Indian Service, Fort Peck Agency

APPROVED as shown hereon between survey stations 20+24.6 and 26+87.8, subject to the provisions of the Act of March 4, 1915, (38 Stat. L. 1188) and departmental regulations thereunder, and subject also to any prior valid existing rights and adverse claims. This approval covers only lands under the jurisdiction of the Secretary of the Interior.

Jan. 7th, 1942
Date

Superintendent

STATE OF MONTANA
STATE HIGHWAY COMMISSION
PLAT SHOWING LAND
REQUIRED FOR RIGHT OF WAY
ROOSEVELT COUNTY

SCALE 1"=100' MAP COMPLETED
DESCRIPTIONS WRITTEN BY DATE
DESCRIPTIONS CHECKED BY DATE
APPROVED BY PLANS DEPT.
APPROVED BY R/W ENGINEER

FAP 240G SHT 1 OF 1

4