PLANS
NOT
TO
SCALE

FED ROAD DIST NO	STATE	FED AID PROJECT NUMBERS CONST NO	R/W NO.	STATE NO.	SHEET NO	TOTAL SHEETS
8	MONT		S-236(7)	3236-07	1	2

CUSTER – MUSSELSHELL

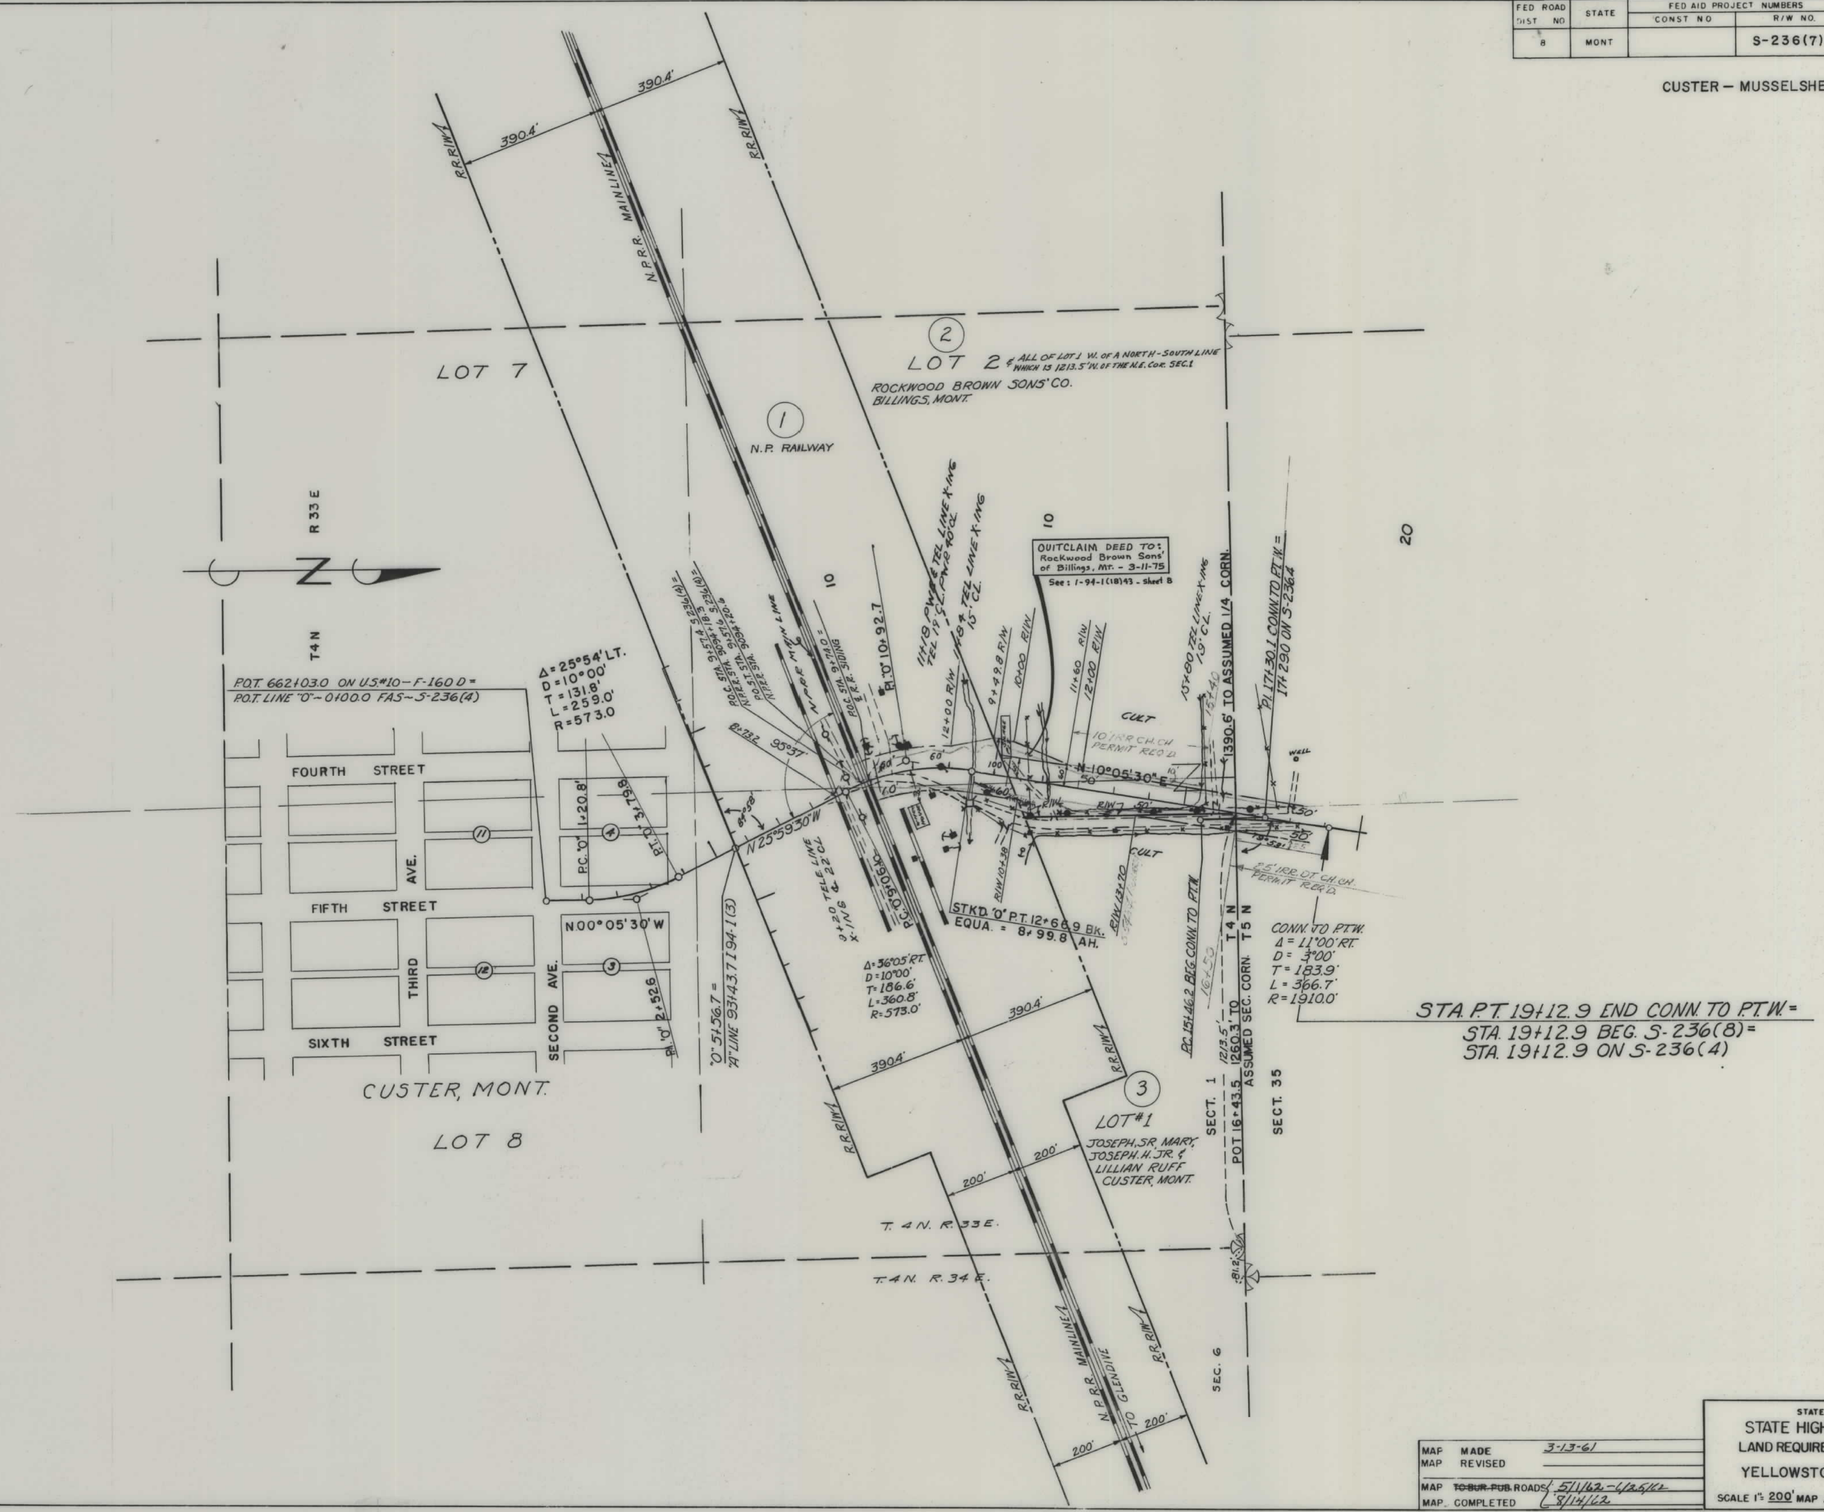

STATE OF MONTANA
STATE HIGHWAY COMMISSON
LAND REQUIRED FOR RIGHT OF WAY
YELLOWSTONE COUNTY
SCALE 1" = 200' MAP APPROVED BY

MAP MADE 3-13-61
MAP REVISED
MAP ~~TO BUR. PUB. ROADS~~ 5/11/62 - 6/25/62
MAP COMPLETED 8/14/62

FED ROAD DIST NO	STATE	FED AID PROJECT NUMBERS CONST NO	R-W NO	STATE NO	SHEET NO	TOTAL SHEETS
8	MONT		S-236(7)	3236-07	2	2

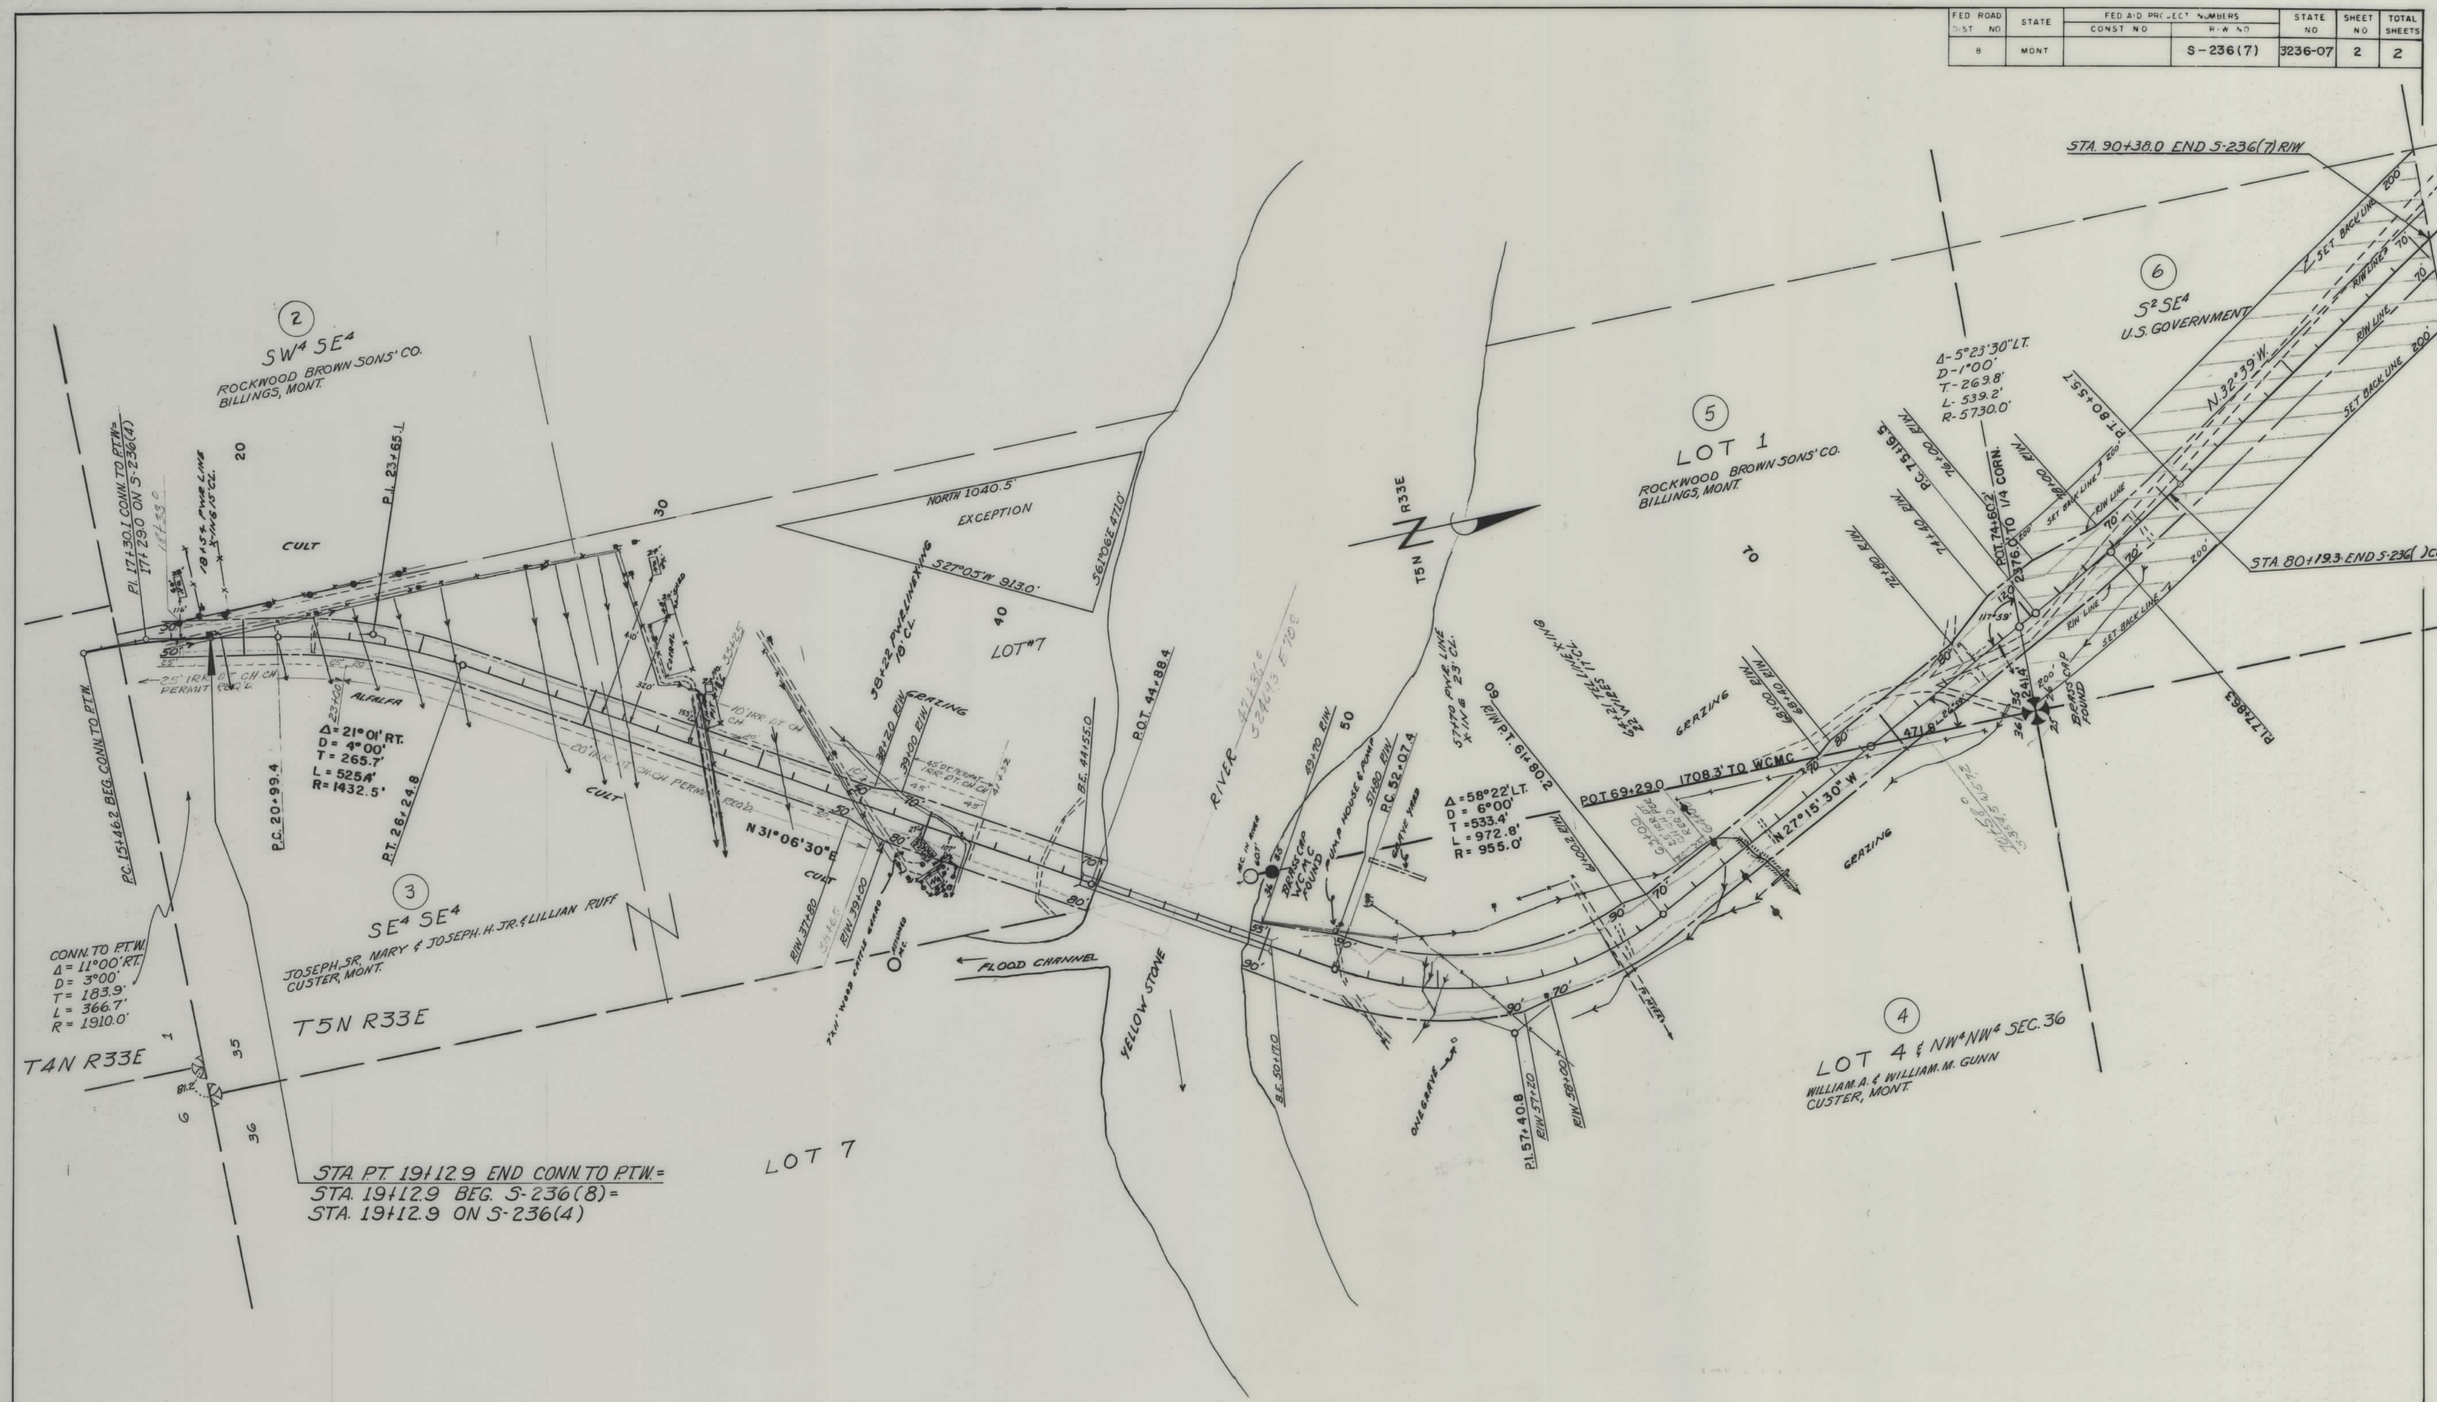

MAP MADE	3-13-61
MAP REVISED	
MAP ~~TO BUR. PUB.~~ ROADS	5/1/62-6/25/62-8/14/62
MAP COMPLETED	

STATE OF MONTANA
STATE HIGHWAY COMMISSON
LAND REQUIRED FOR RIGHT OF WAY
YELLOWSTONE COUNTY
SCALE 1" = 200' MAP APPROVED BY