PLANS
NOT
TO
SCALE

FED. ROAD DIST. NO	STATE	FED. AID PROJ. NO.	R/W NO.	SHEET No.	TOTAL SHEETS
8	MONT.	F-245(11)	1245-11	1	1

(See 245-E for R/W obtained for this Project)

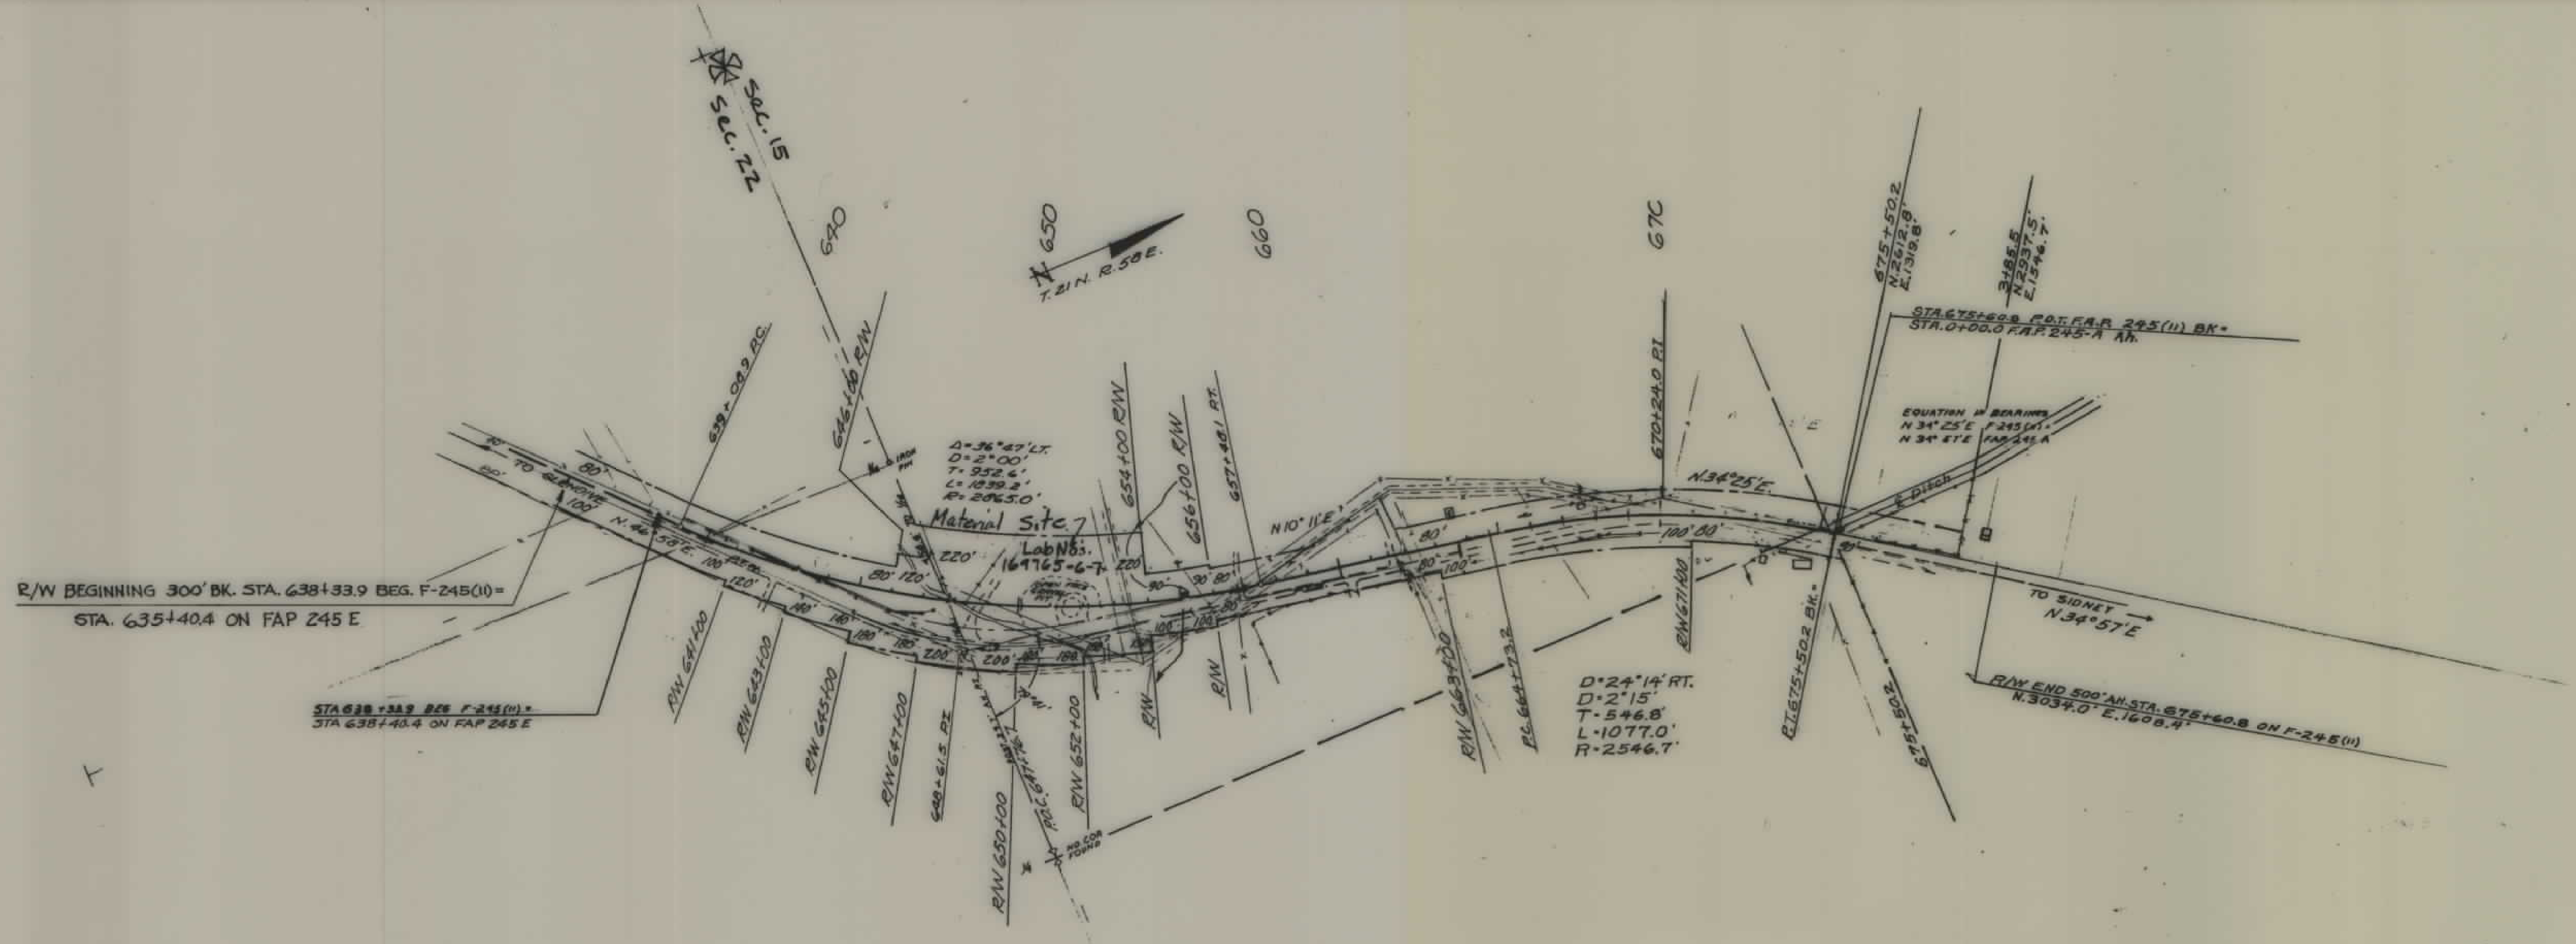

STATE OF MONTANA
STATE HIGHWAY COMMISSION
LAND REQUIRED FOR. RIGHT OF WAY

RICHLAND COUNTY

SCALE 1" = 400' MAP COMPLETED ________

F 245(11) SHT 1 OF 1

5