PLANS
NOT
TO
SCALE

FED. ROAD DIST. NO	STATE	FED. AID PROJ. NO.	R/W	SHEET No.	TOTAL SHEETS
1	MONT.	F 252(10)	1252(10)	1	1

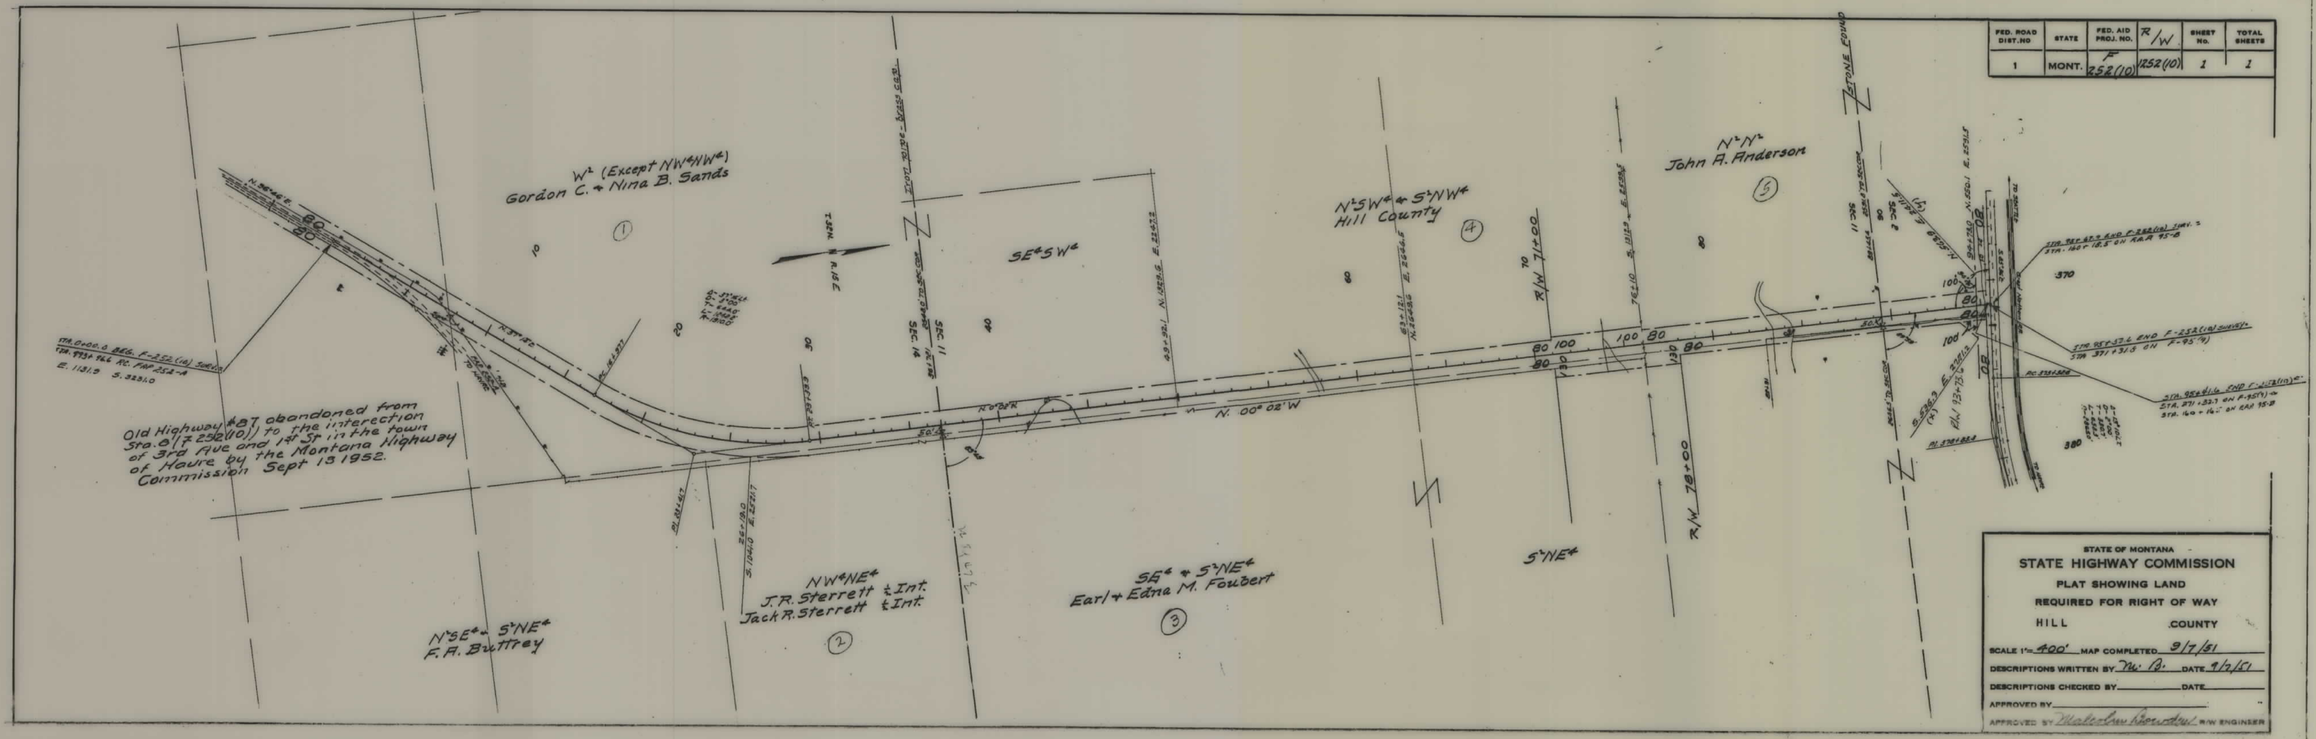

STATE OF MONTANA

STATE HIGHWAY COMMISSION

PLAT SHOWING LAND REQUIRED FOR RIGHT OF WAY

HILL COUNTY

SCALE 1" = 400' MAP COMPLETED 9/7/61

DESCRIPTIONS WRITTEN BY W. A. DATE 9/7/61

DESCRIPTIONS CHECKED BY _____ DATE _____

APPROVED BY _____

APPROVED BY Malcolm Boardman R/W ENGINEER

F 252(10) SHT 1 OF 1

4