PLANS
NOT
TO
SCALE

STATE OF MONTANA	PROJECT NO.	SHEET NO.	TOTAL SHEETS
	SR-254-1(1)0	1	1

OWNERSHIPS

PARCEL	NAME	ADDRESS	TOTAL AREA	GROSS R/W AREA	P. T. W. AREA	AREA TO BE ACQUIRED	REMAINDER LEFT	REMAINDER RIGHT	CONST. PERMIT AREA
1	RICHARD SCHIPMAN	BLOOMFIELD RTE. GLENDIVE, MT.							1 AC.

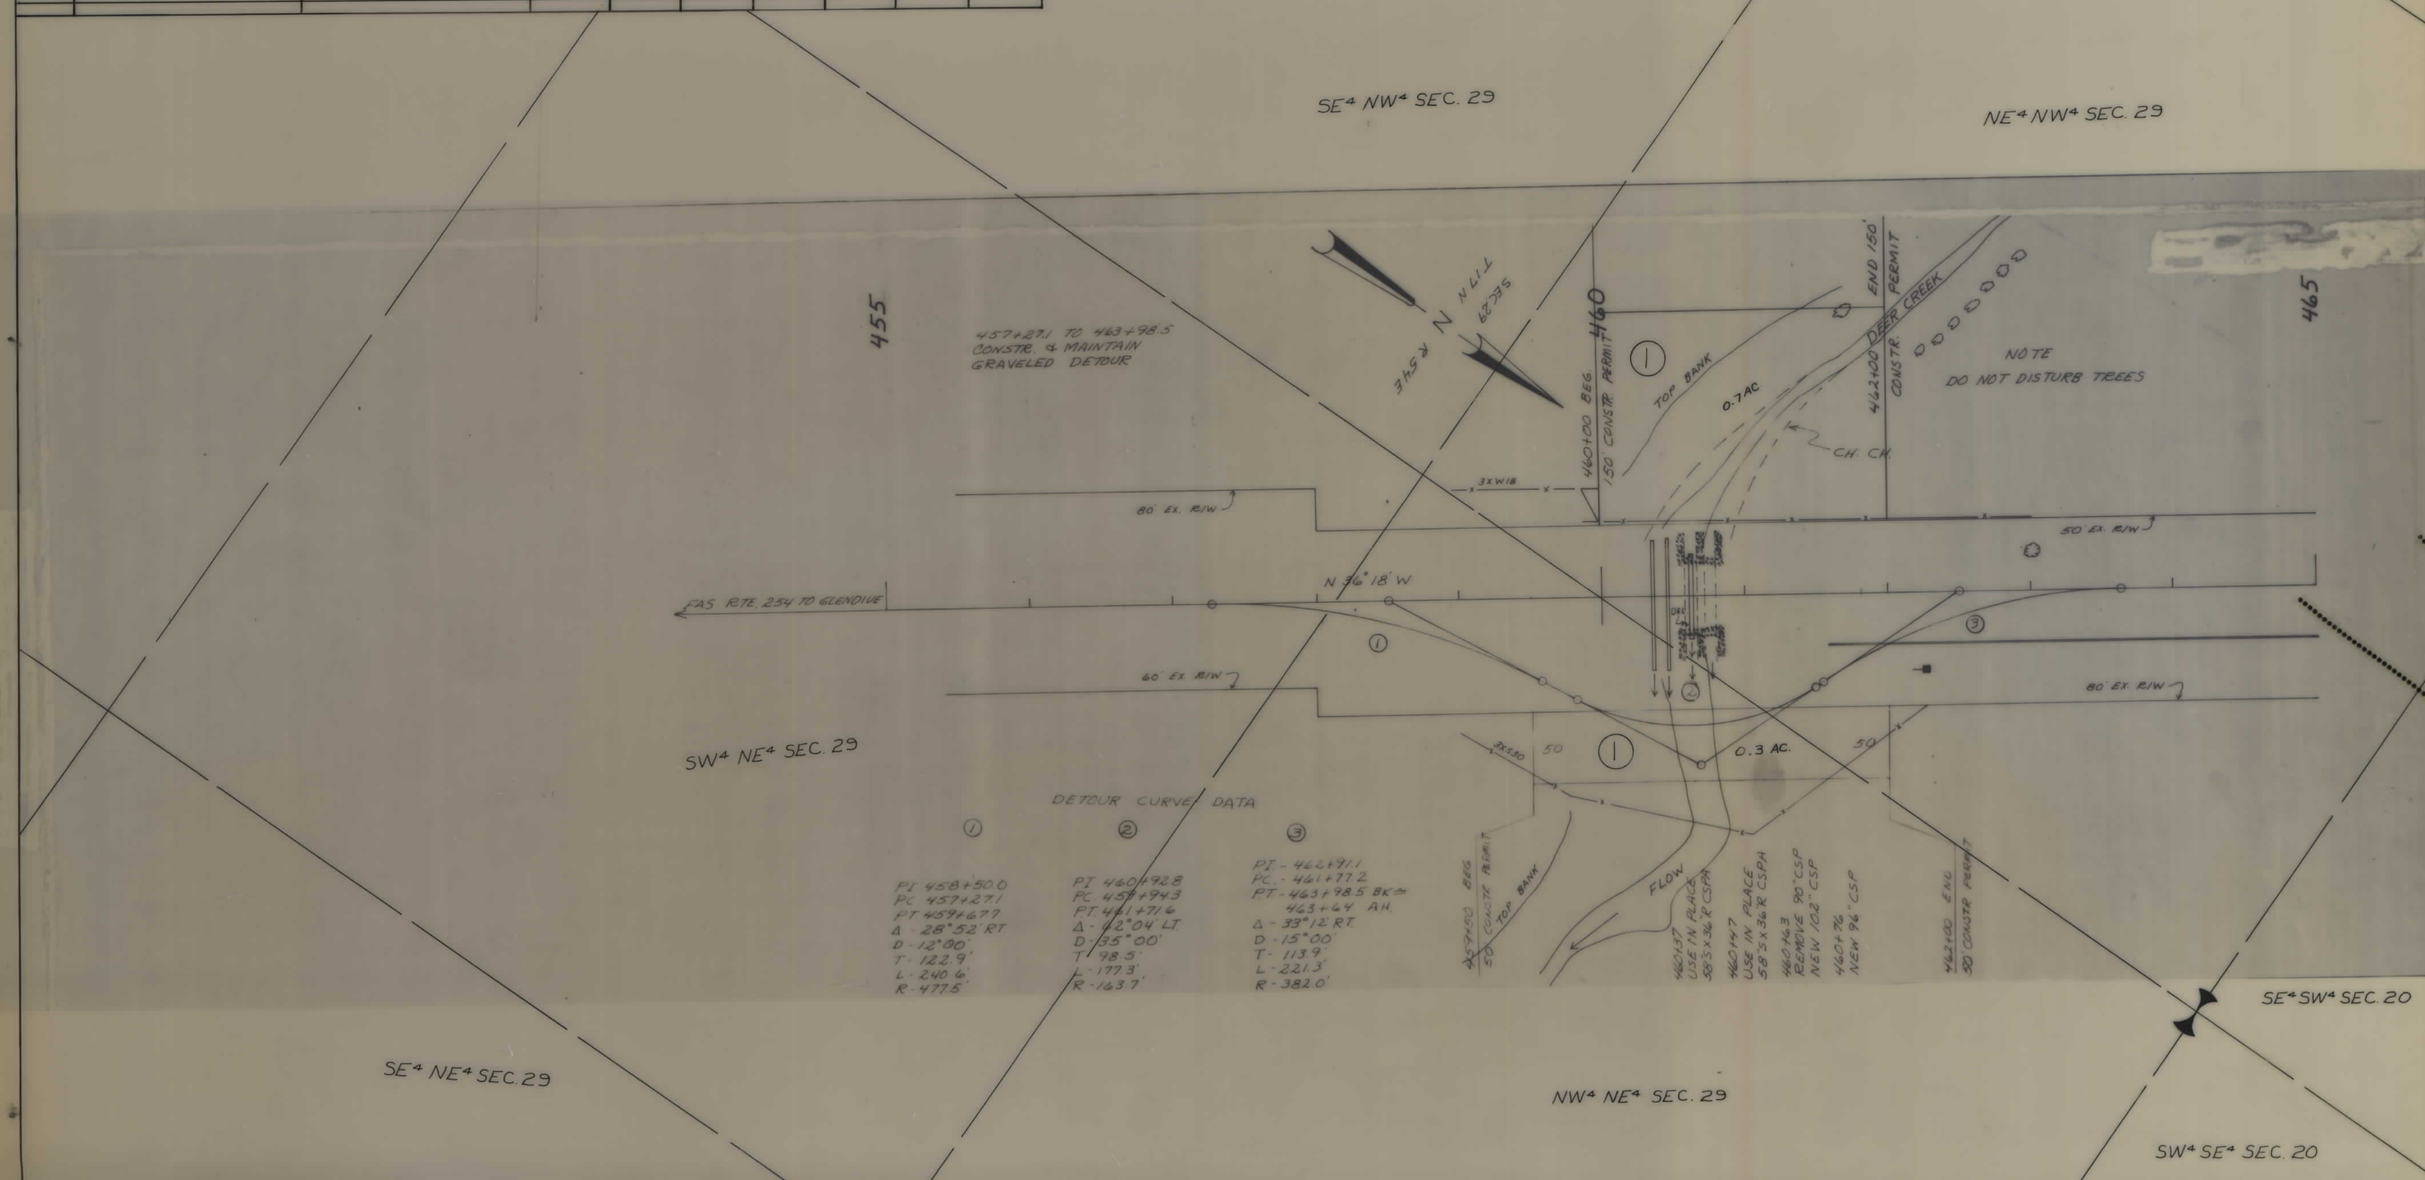

NOTE

CONSTRUCTION LIMITS INCLUDE **BACKSLOPE** ROUNDING

CONSTRUCTION LIMITS
TOP OF CUT
TOE OF FILL

MAP TRANS. TO R/W
MAP REVISED
AUTH. FOR ALG. 4-29-80

STATE OF MONTANA

LAND REQUIRED FOR RIGHT OF WAY

COUNTY

SCALE 1"=50' MAP COMPLETED