PLANS
NOT
TO
SCALE

FED. ROAD DIST. NO.	STATE	FED. AID PROJ. NO.	FISCAL YEAR	SHEET NO.	TOTAL SHEETS
1	MONT.	265-B		1	1

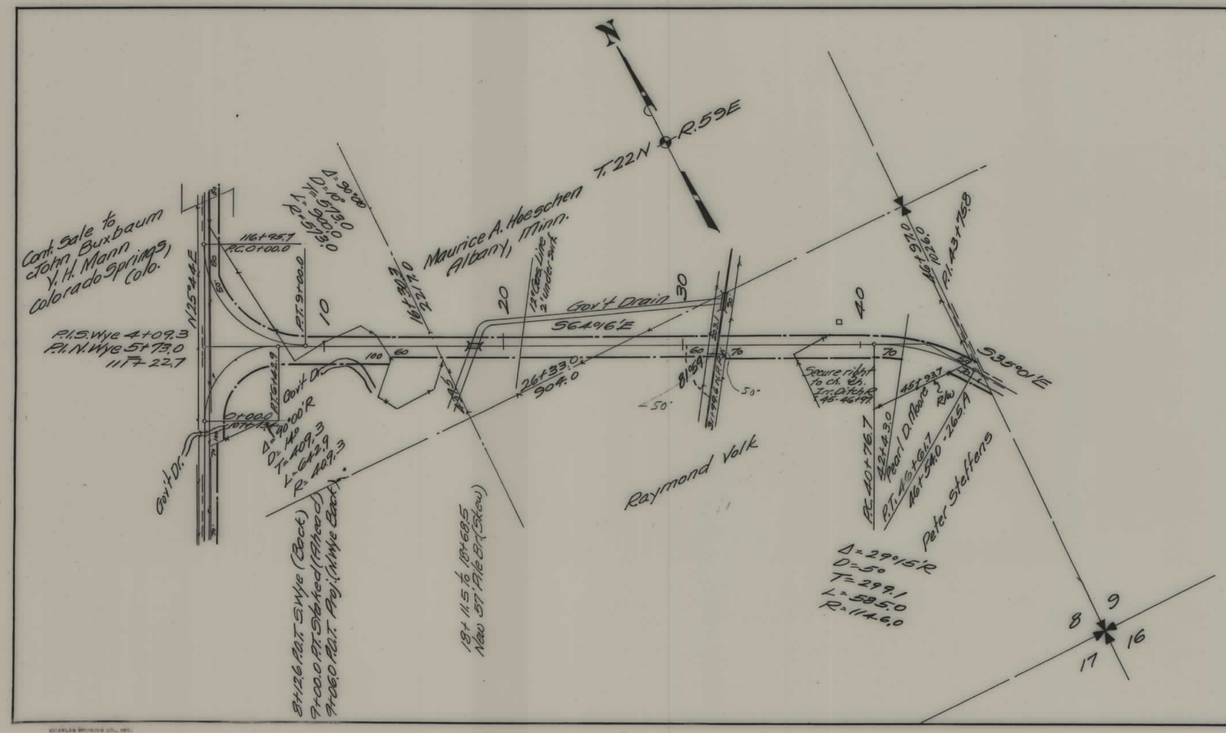

STATE OF MONTANA

STATE HIGHWAY COMMISSION

PLAT SHOWING LAND

REQUIRED FOR RIGHT OF WAY

RICHLAND COUNTY

SCALE 1"=400' MAP COMPLETED 1-3-36

DESCRIPTIONS WRITTEN BY EAP DATE 1-3-3

DESCRIPTIONS CHECKED BY T. P.H. DATE 1-3-3

APPROVED BY _____ PLANS DE

APPROVED BY _____ R/W ENGINE

FAP 265B SHT 1 OF 1

4