PLANS
NOT
TO
SCALE

FED. ROAD DIST. NO.	STATE	FED. AID PROJ. NO.	FISCAL YEAR	SHEET NO.	TOT SHE
1	MONT.	284-C		1	1

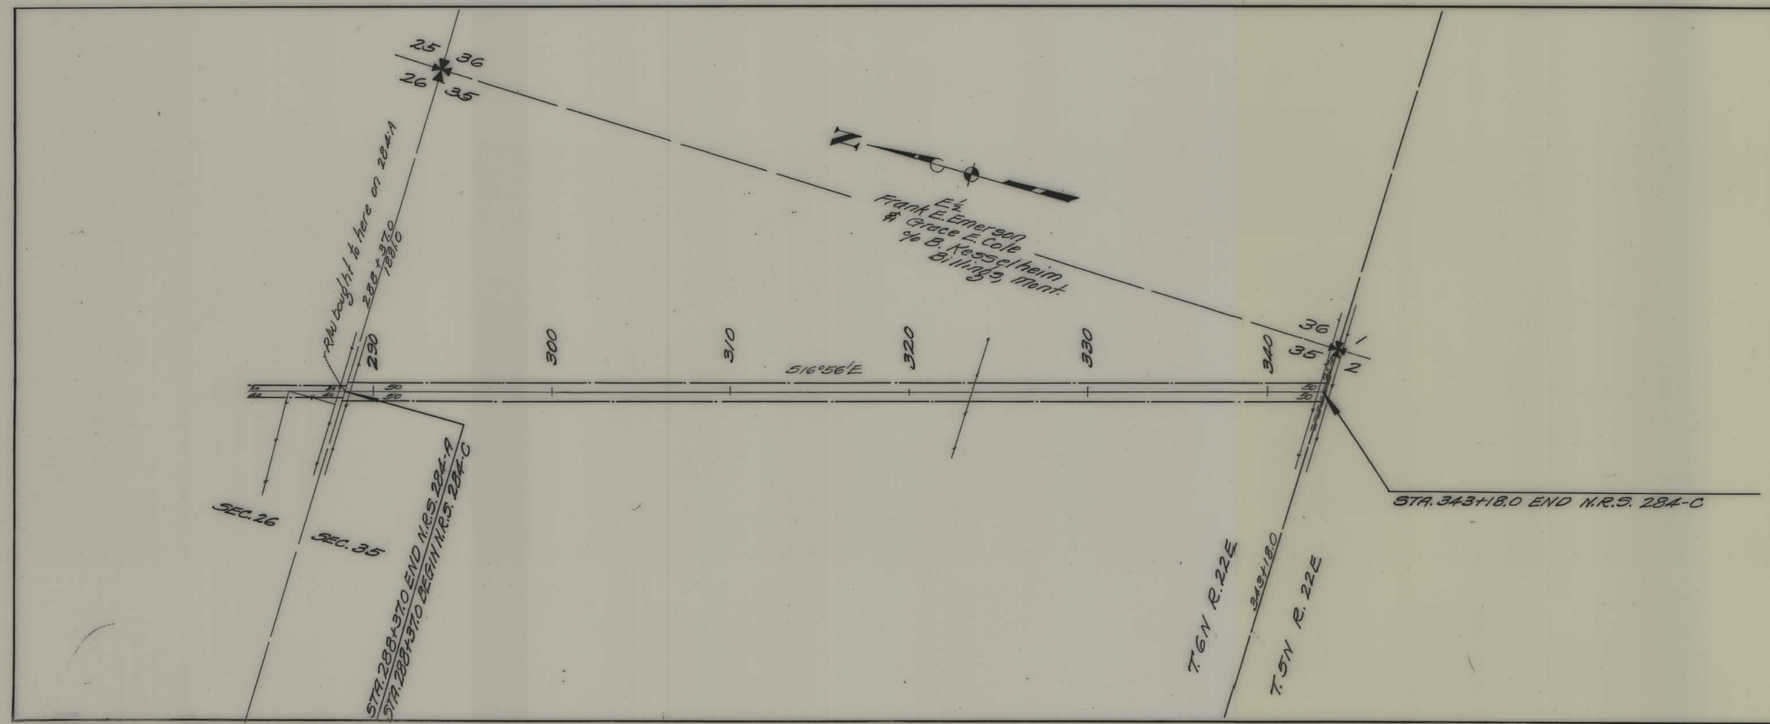

STATE OF MONTANA

STATE HIGHWAY COMMISSION

PLAT SHOWING LAND
REQUIRED FOR RIGHT OF WAY

GOLDEN VALLEY COUNTY

SCALE 1" = 400' MAP COMPLETED 9-20-34

DESCRIPTIONS WRITTEN BY E.O.P. DATE 9-24-

DESCRIPTIONS CHECKED BY _____ DATE _____

APPROVED BY _____ PLANS D

APPROVED BY _____ R/W ENGIN

FAP 284 C SHT 1 OF 1

4