PLANS
NOT
TO
SCALE

FED. ROAD DIST. NO.	STATE	FED. AID PROJ. NO.	FISCAL YEAR	SHEET NO.	TOT SHE
1	MONT.	290		1	1

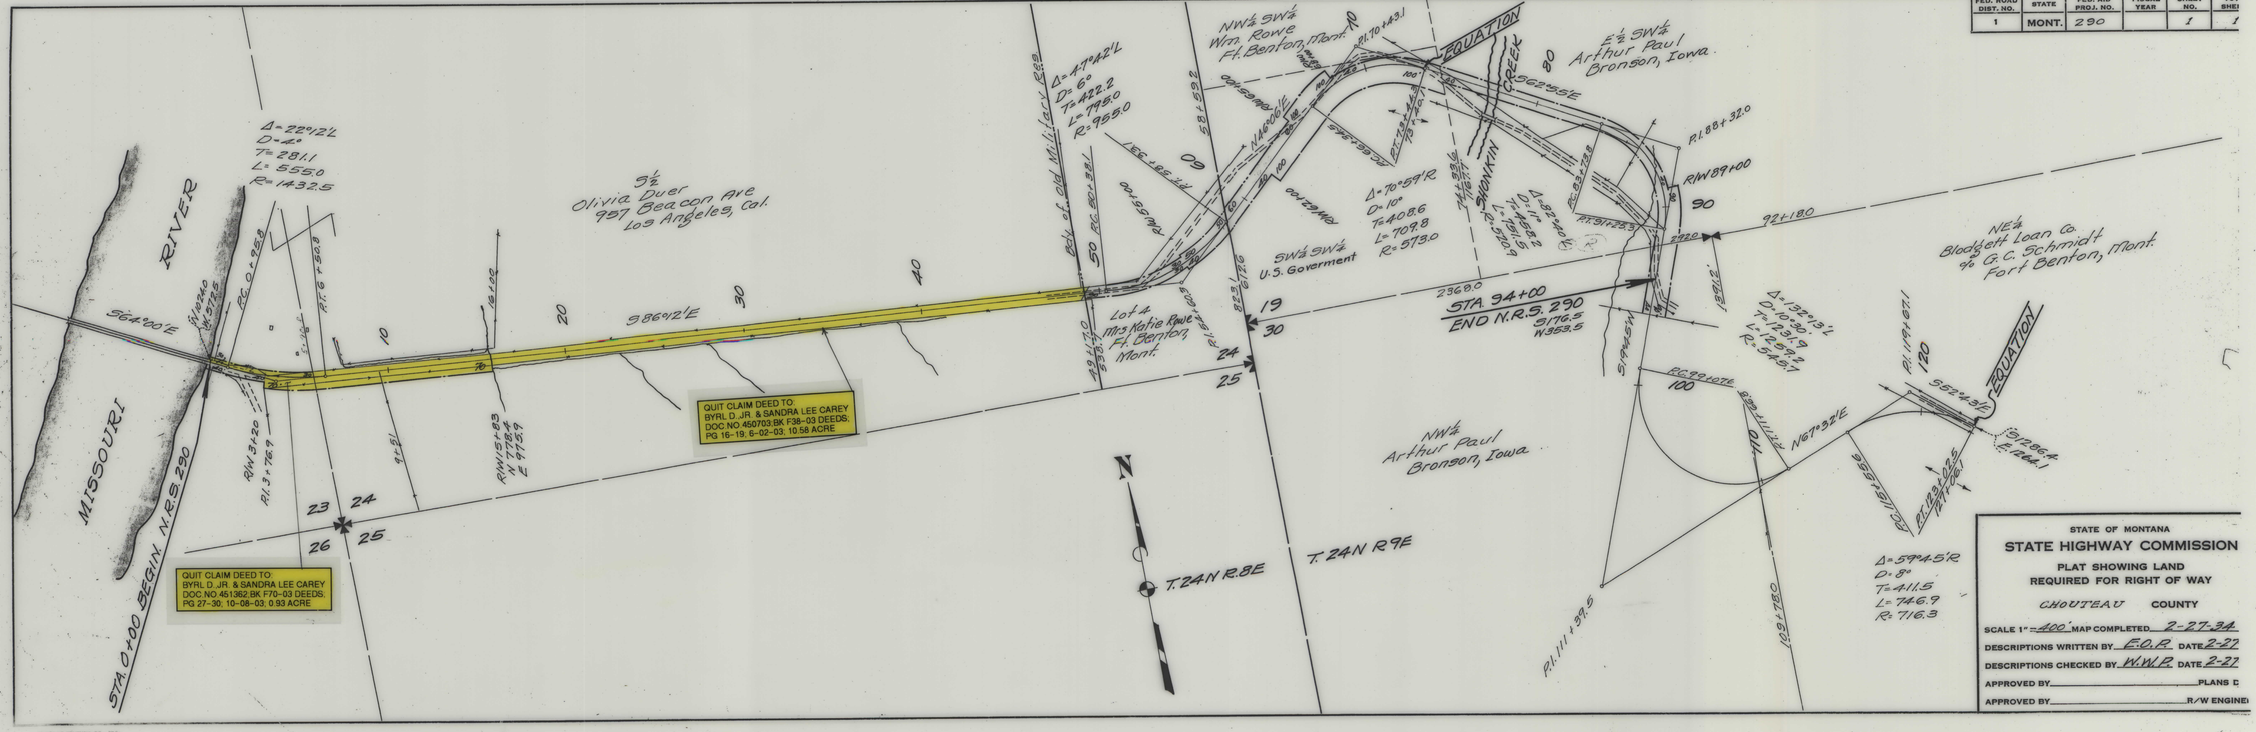

STATE OF MONTANA

STATE HIGHWAY COMMISSION

PLAT SHOWING LAND REQUIRED FOR RIGHT OF WAY

CHOUTEAU COUNTY

SCALE 1" = 400' MAP COMPLETED 2-27-34

DESCRIPTIONS WRITTEN BY E.O.R. DATE 2-27

DESCRIPTIONS CHECKED BY W.W.R. DATE 2-27

APPROVED BY _____ PLANS D

APPROVED BY _____ R/W ENGINE

FAP 290 SHT 1 OF 1

4