PLANS
NOT
TO
SCALE

FED. ROAD DIST. NO.	STATE	N. R. S. PROJ. NO.	FISCAL YEAR	SHEET NO.	TOTAL SHEETS
8	Mont.	300		1	1

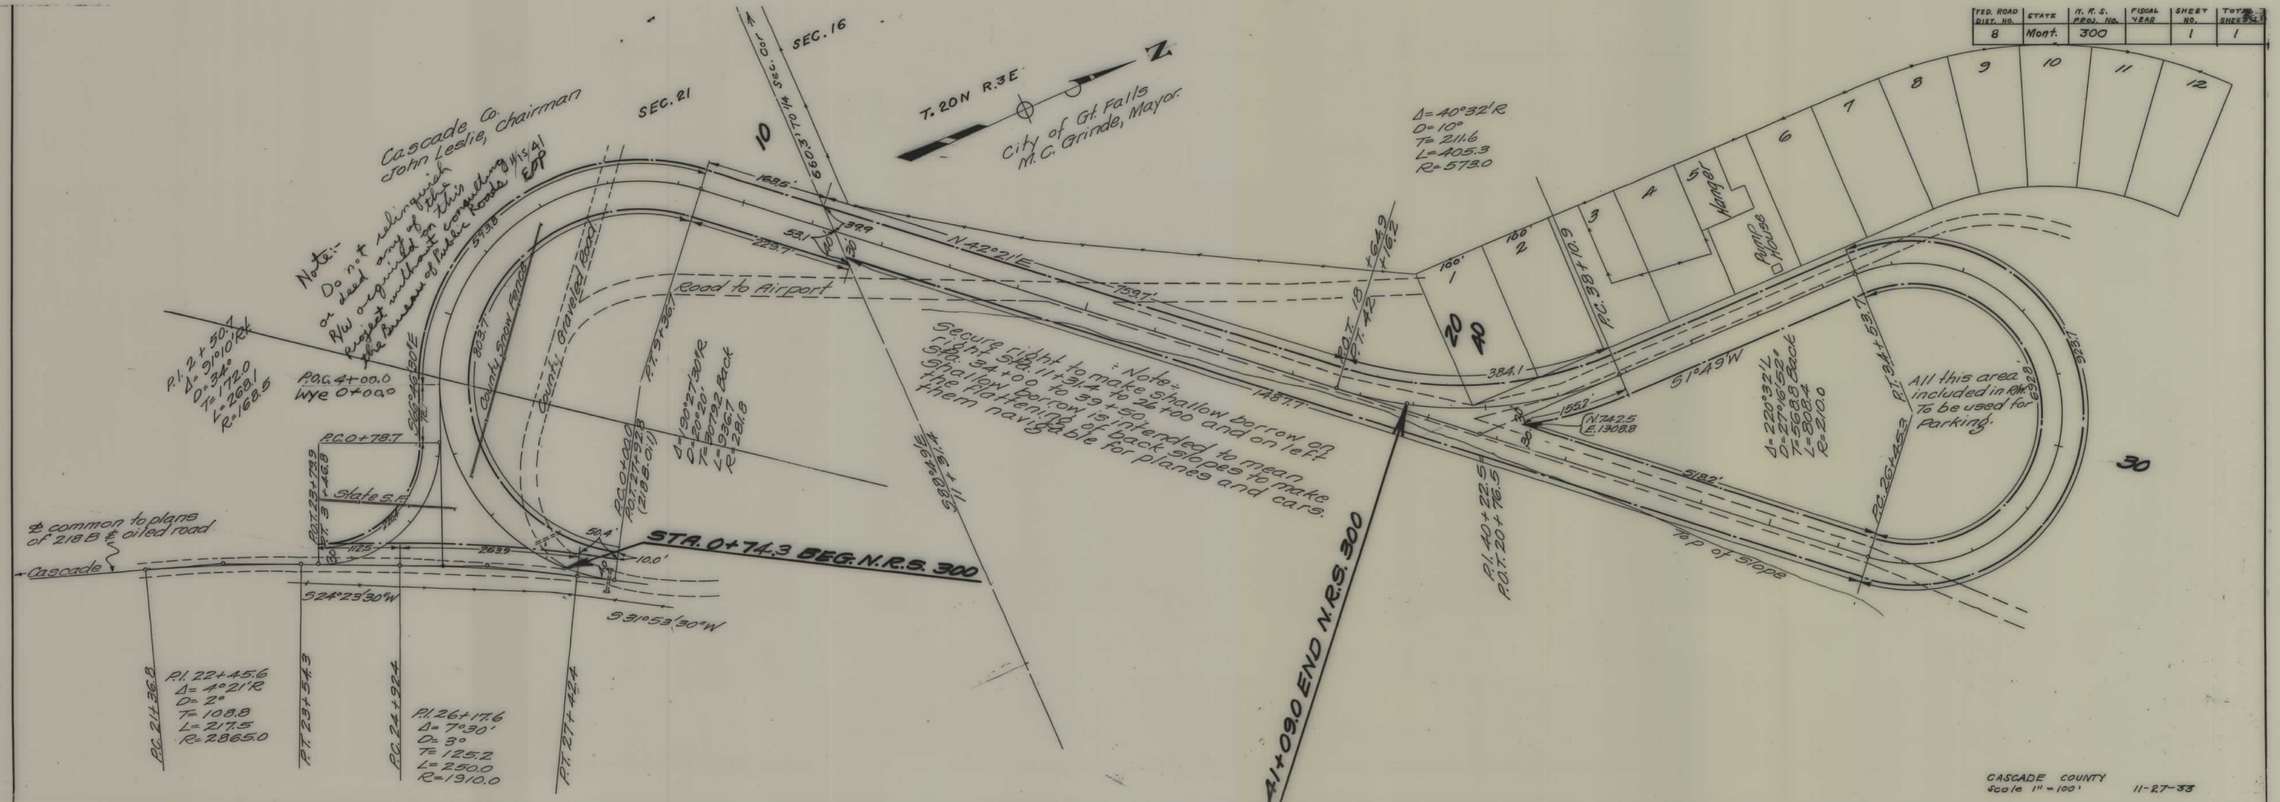

CASCADE COUNTY
Scale 1" = 100'
11-27-53

NRS 300 SHT 1 OF 1

4