PLANS
NOT
TO
SCALE

FED. ROAD DIST. NO.	STATE	FED. AID PROJ. NO.	FISCAL YEAR	SHEET NO.	TOTAL SHEETS
1	MONT.	320B(1)		1	1

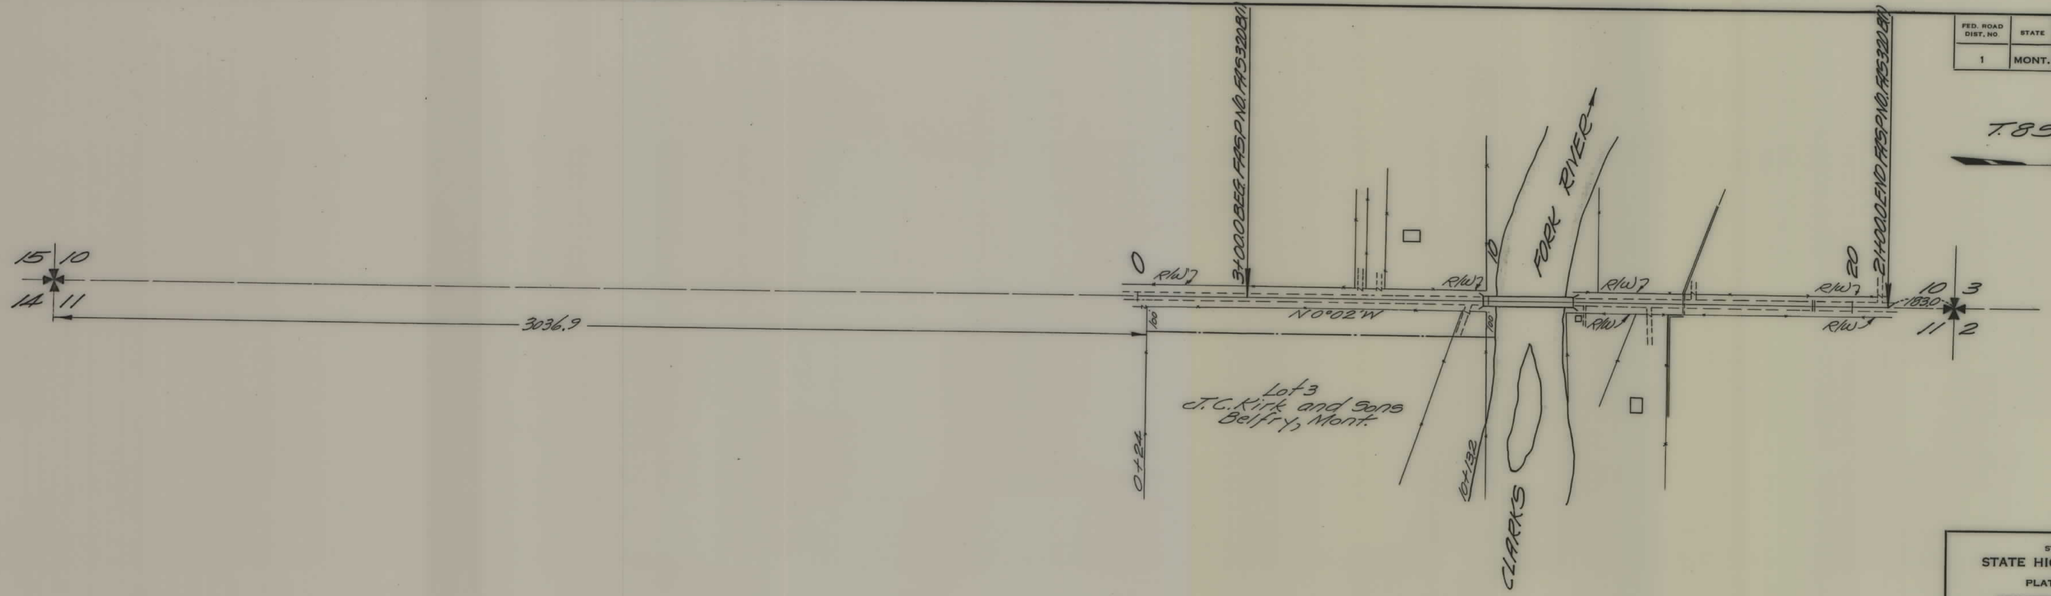

STATE OF MONTANA
STATE HIGHWAY COMMISSION
PLAT SHOWING LAND
REQUIRED FOR RIGHT OF WAY
CARBON COUNTY

SCALE 1" = 200' MAP COMPLETED _____

DESCRIPTIONS WRITTEN BY C.R.D. DATE 1-27-39

DESCRIPTIONS CHECKED BY T.C.J. DATE 1-27-39

APPROVED BY _____ PLANS DEPT.

APPROVED BY _____ R/W ENGINEER

Imperial Tracing Cloth, Ltd.
— K. & E. CO., N. Y. —

FAP 320B(1) SHT 1 OF 1

4