PLANS
NOT
TO
SCALE

FED. ROAD DIST. NO.	STATE	N.R.S. PROJ. NO.	FISCAL YEAR	SHEET NO.	TOT. SHEE
1	MONT.	320		1	1

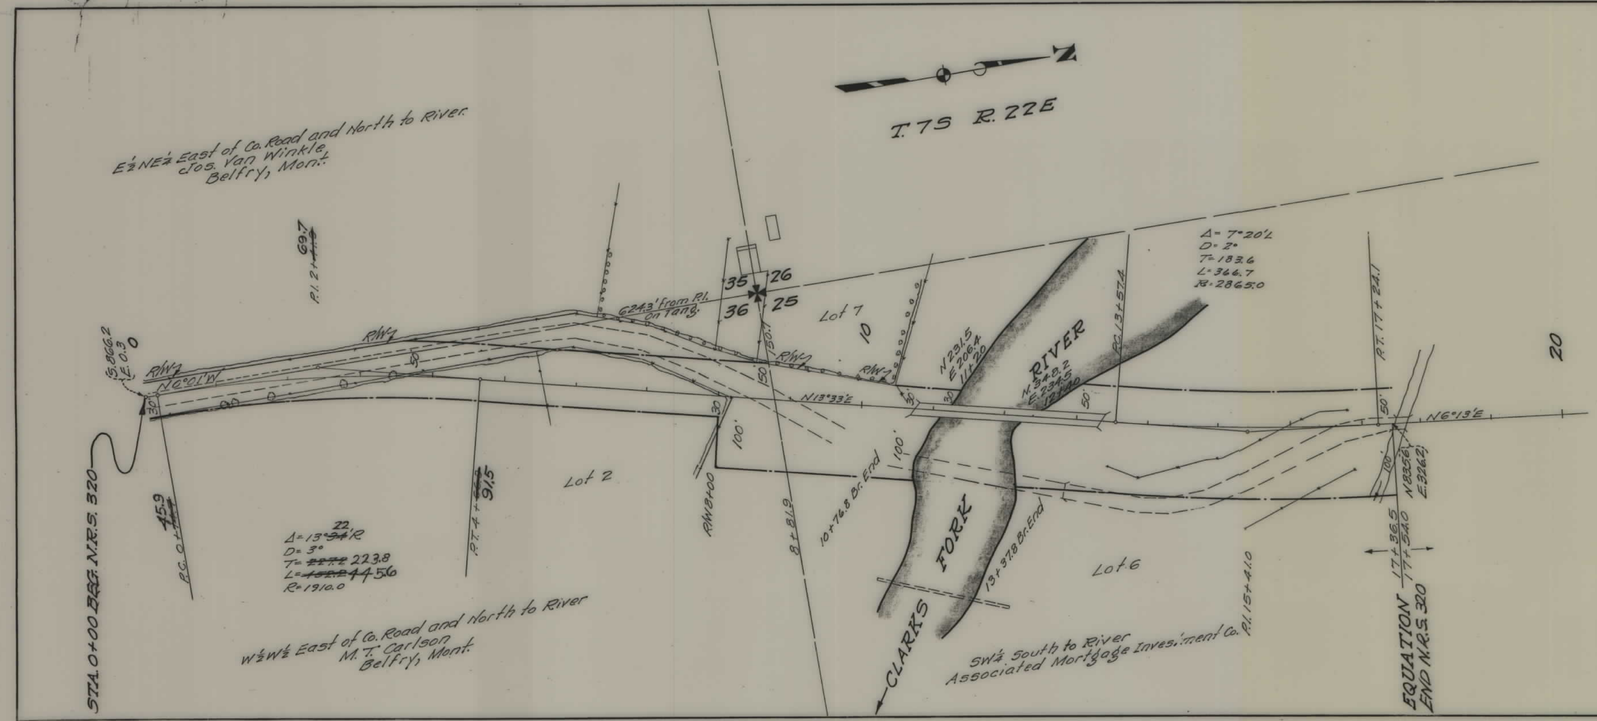

STATE OF MONTANA

STATE HIGHWAY COMMISSION

PLAT SHOWING LAND
REQUIRED FOR RIGHT OF WAY

CARBON COUNTY

SCALE 1" = 100' MAP COMPLETED 12-26-33

DESCRIPTIONS WRITTEN BY E.O.R. DATE 12-27

DESCRIPTIONS CHECKED BY T.P.L. DATE 12-27

APPROVED BY _____ PLANS DE

APPROVED BY _____ R/W ENGINE

NRS 320 SHT 1 OF 1

4