PLANS
NOT
TO
SCALE

FED. ROAD DIST. NO.	STATE	FED. AID PROJ. NO.	R/W NO.	SHEET NO.	TOTAL SHEETS
8	MONT.	S-302(12)	3302-12	1	1

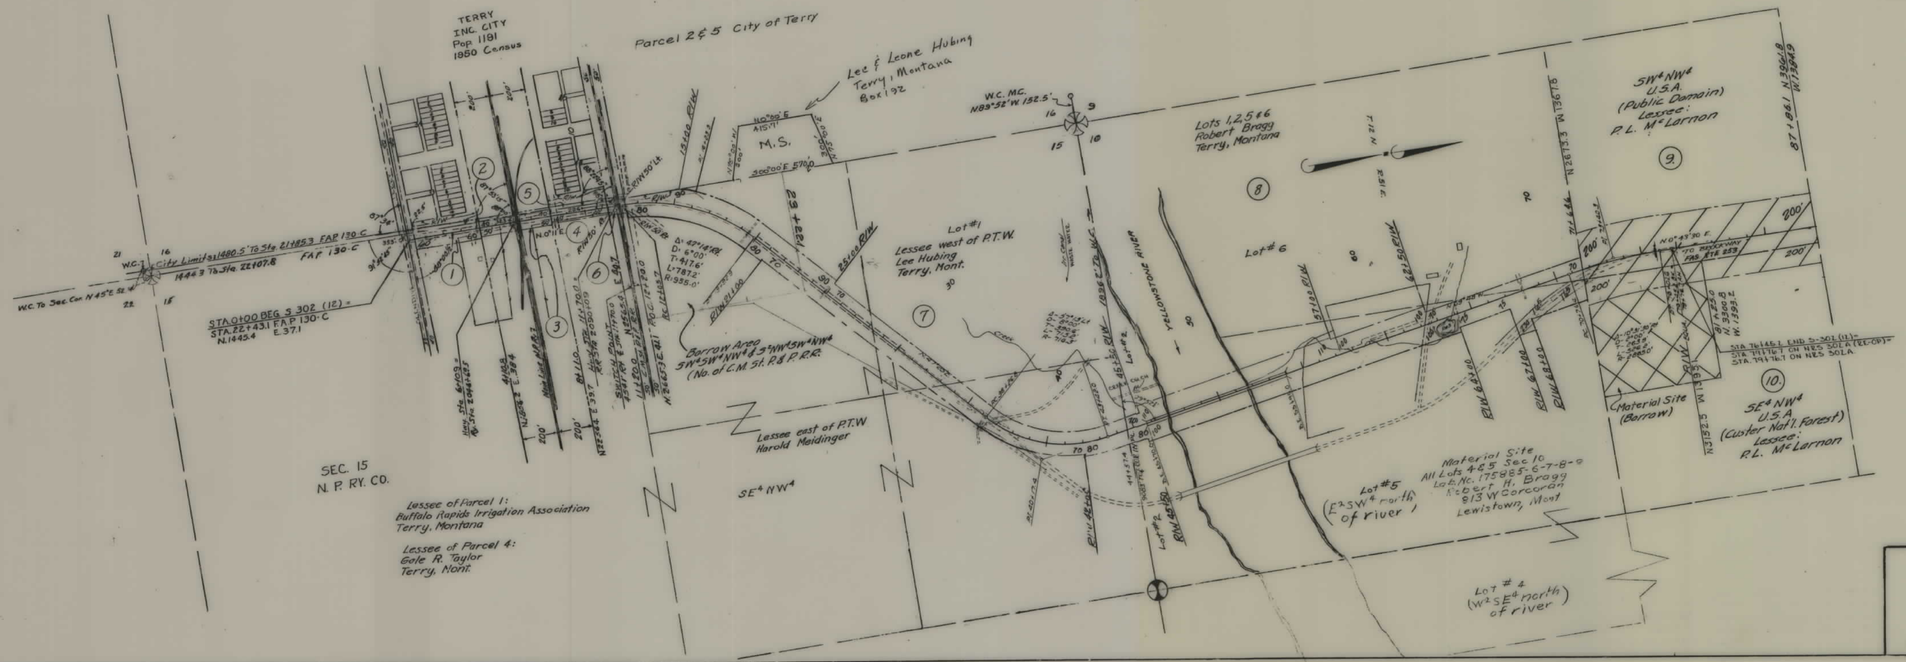

STATE OF MONTANA

STATE HIGHWAY COMMISSION

LAND REQUIRED FOR RIGHT OF WAY

PRAIRIE COUNTY

SCALE 1"= 400' MAP COMPLETED 6-6-57

S 302(12) SHT 1 OF 1