PLANS
NOT
TO
SCALE

STATE	PROJECT NO.	SHT. NO.
MONTANA	BR 9046(5)	1 OF 1

BRIDGE OVER BIG MUDDY CR.

OWNERSHIPS

PARCEL	NAME	ADDRESS	CONST. PERMIT AREA	EASEMENT * AREA
1.	MELVIN R. & GLENNIS M. THOMPSON	PLENTYWOOD, MT.	0.29 AC.	0.13 AC.
2.	W. E. BENSON c/o CHARLOTTE SCARLETT,	6628 SOUTH CREST DR. EDINA, MINN.	0.02 AC.	

* EASEMENT TO BE ACQUIRED IN THE NAME OF SHERIDAN COUNTY

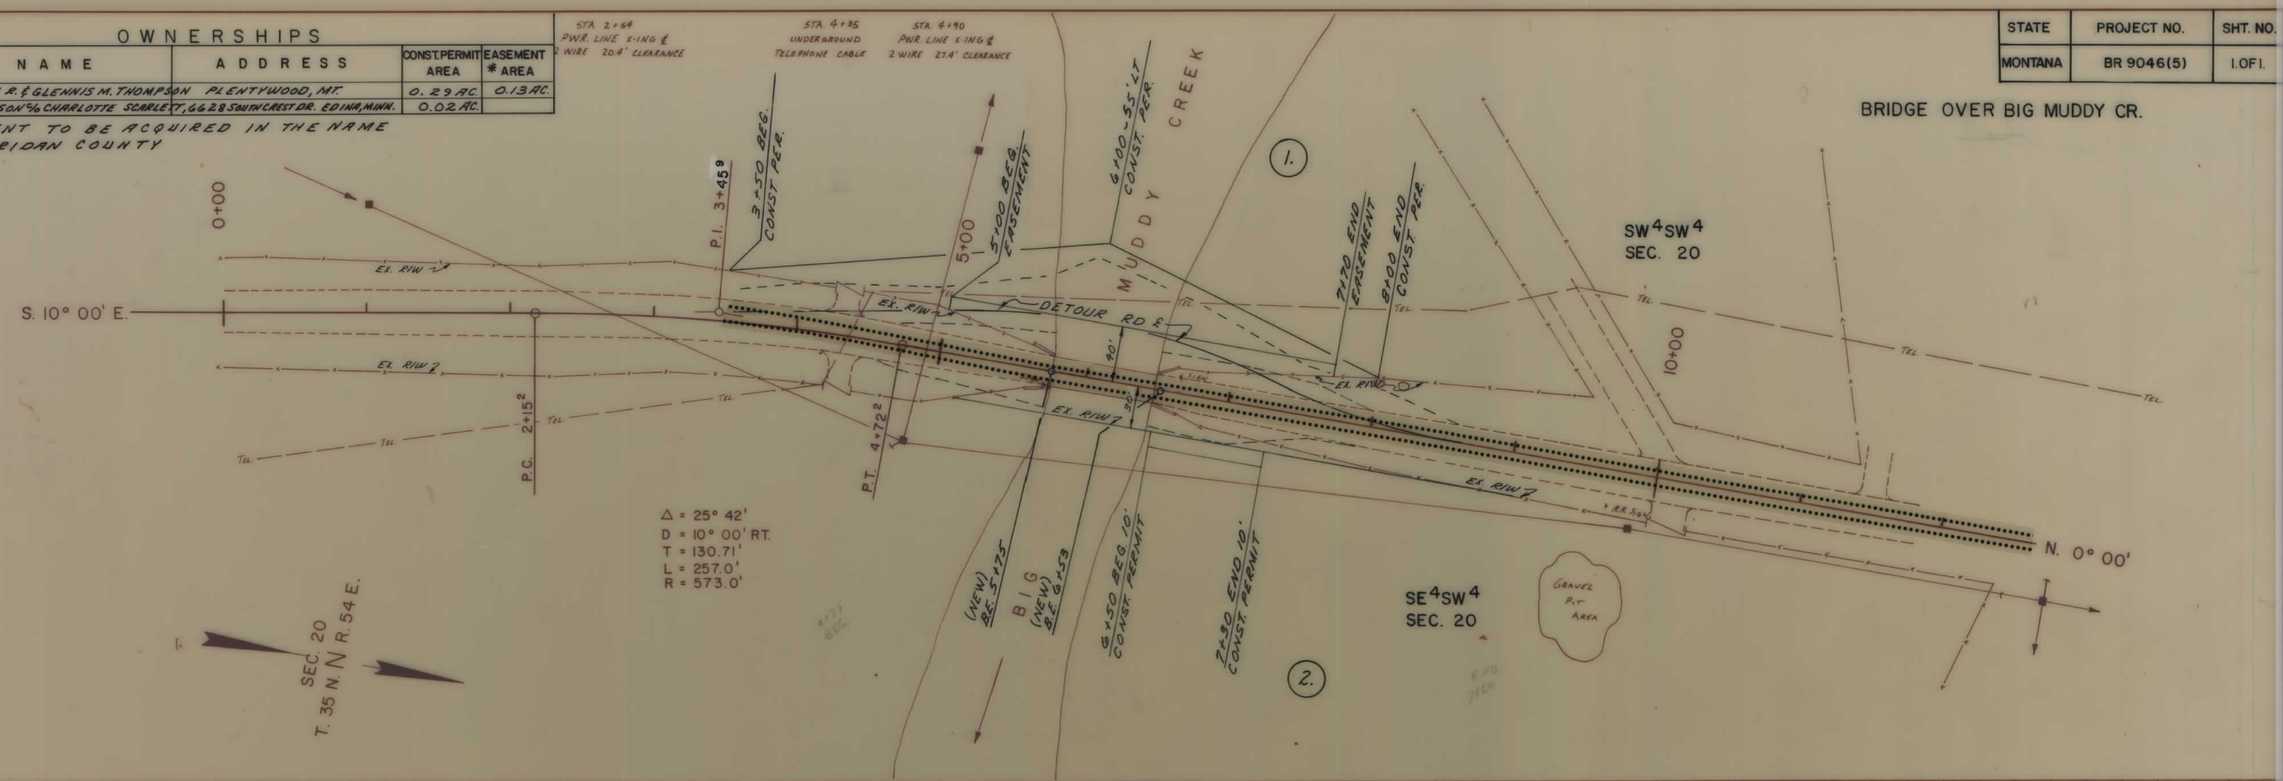

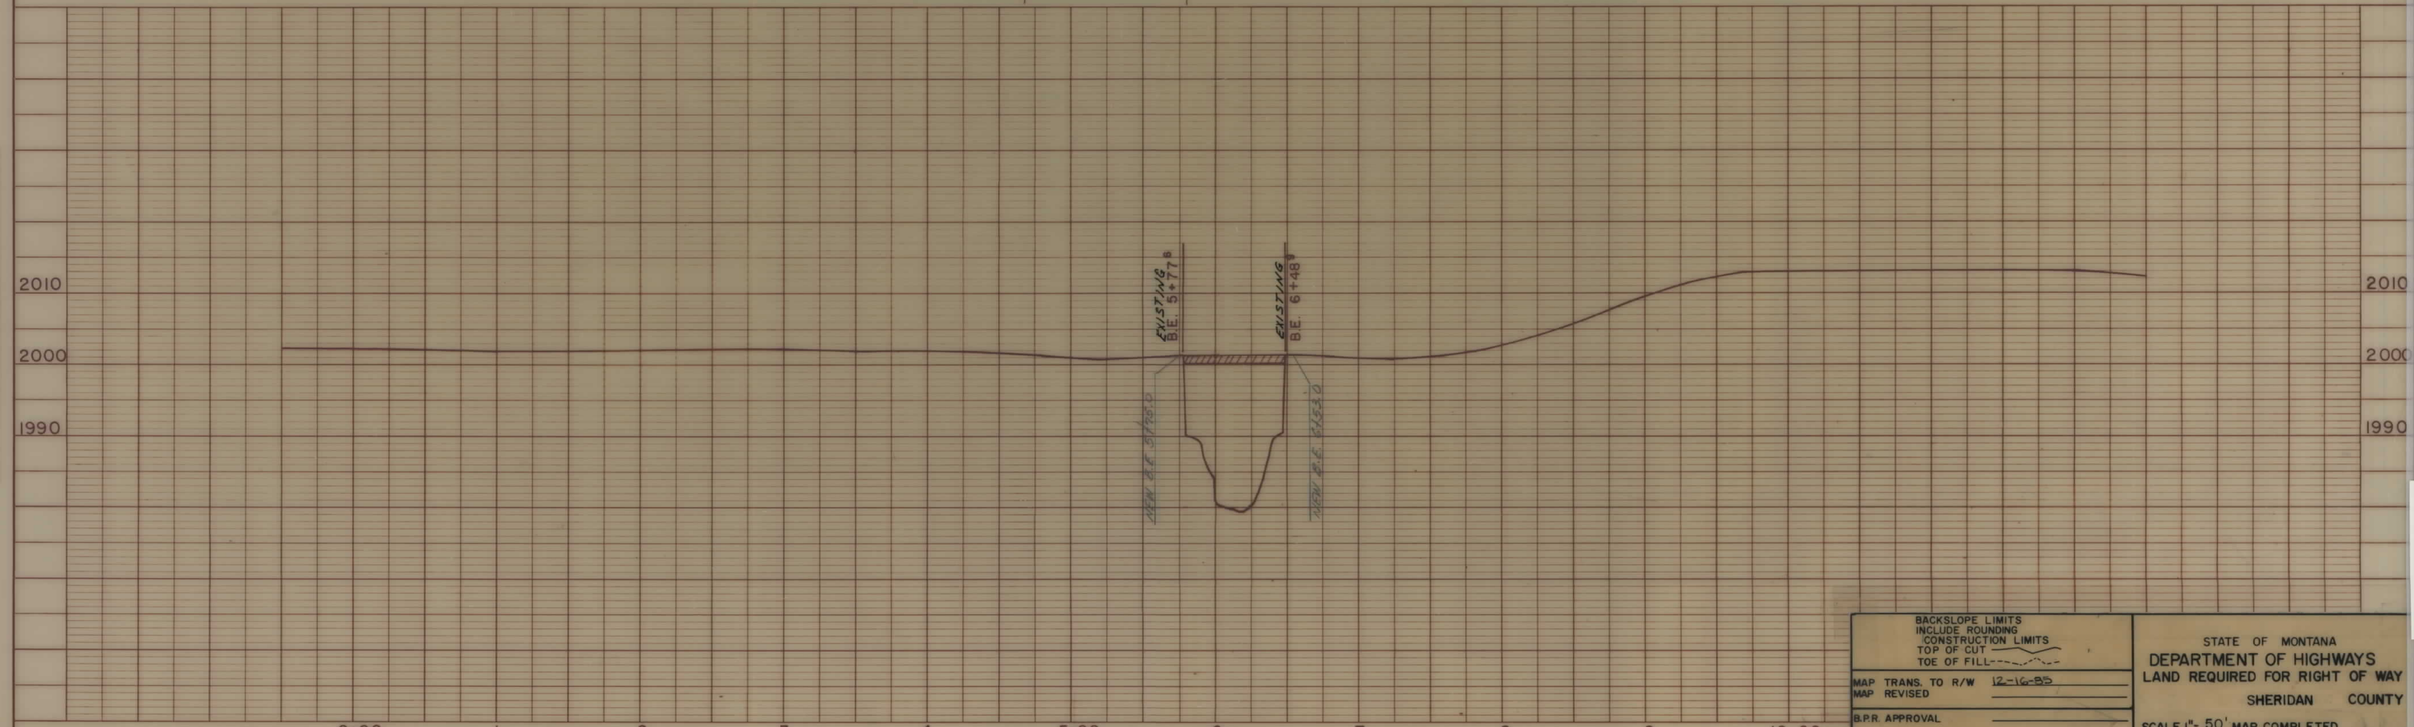

BACKSLOPE LIMITS INCLUDE ROUNDING
CONSTRUCTION LIMITS
TOP OF CUT
TOE OF FILL

MAP TRANS. TO R/W 12-16-85
MAP REVISED

B.P.R. APPROVAL

STATE OF MONTANA
DEPARTMENT OF HIGHWAYS
LAND REQUIRED FOR RIGHT OF WAY
SHERIDAN COUNTY

SCALE 1" = 50' MAP COMPLETED

PLAN — NOTE BOOK No. — SURVEYED — PLOTTED — ALIGNMENT CHECKED — RT. OF WAY CHECKED — BY — DATE

PROFILE — NOTE BOOK No. — SURVEYED — PLOTTED — GRADES CHECKED — B.M.'s NOTED — STRUCTURE NOTATIONS CHECKED — BY — DATE

BR 9046(5) SHT 1 OF 1