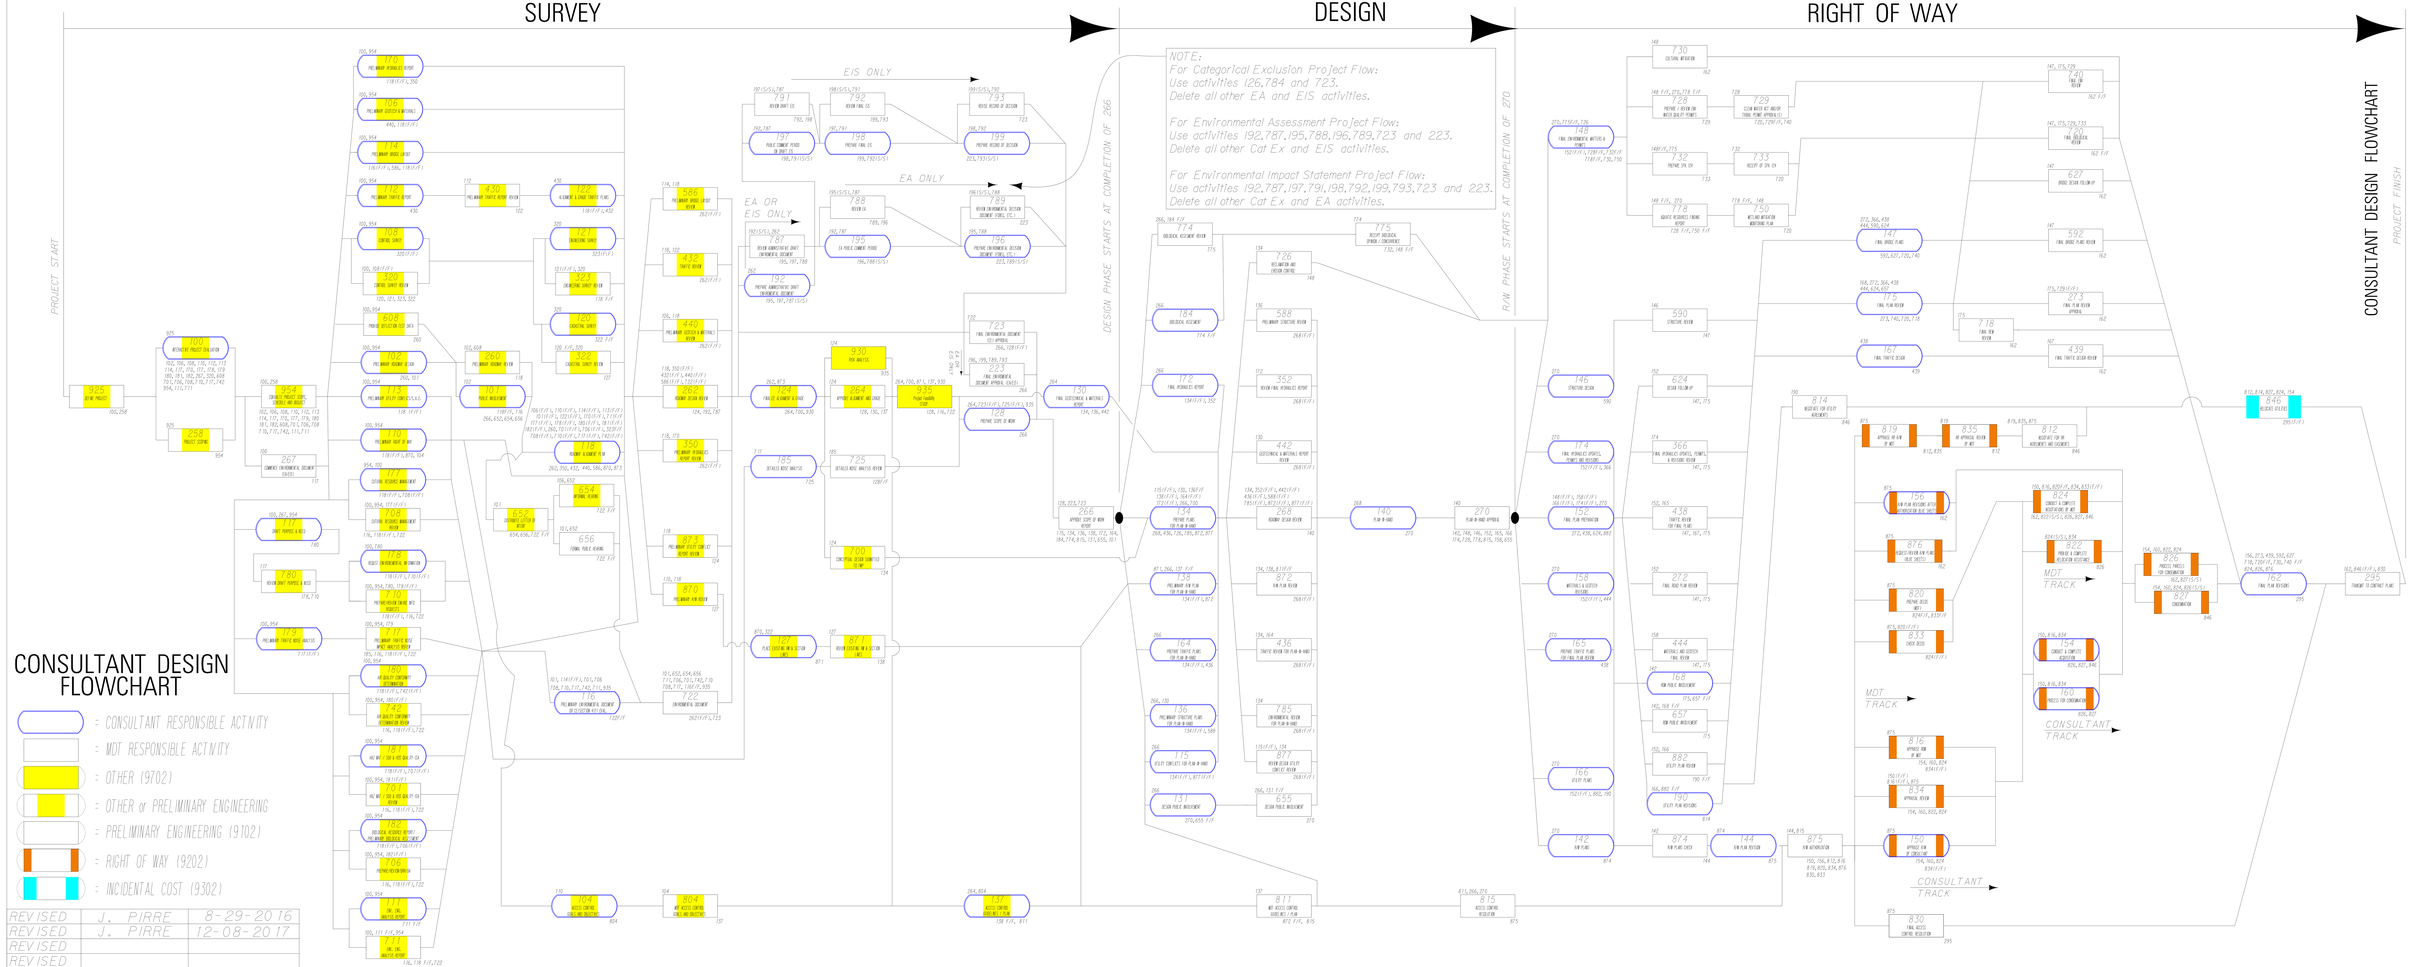
SURVEY
DESIGN
RIGHT OF WAY
CONSULTANT DESIGN FLOWCHART
PROJECT START
PROJECT FINISH
DESIGN PHASE STARTS AT COMPLETION OF 266
R/W PHASE STARTS AT COMPLETION OF 270
NOTE:
For Categorical Exclusion Project Flow:
Use activities 126,784 and 723.
Delete all other EA and EIS activities.
For Environmental Assessment Project Flow:
Use activities 192,787,195,788,196,789,723 and 223.
Delete all other Cat Ex and EIS activities.
For Environmental Impact Statement Project Flow:
Use activities 192,787,197,791,198,792,199,793,723 and 223.
Delete all other Cat Ex and EA activities.
EIS ONLY
EA ONLY
EA OR EIS ONLY
MDT TRACK
CONSULTANT TRACK
: CONSULTANT RESPONSIBLE ACTIVITY
: MDT RESPONSIBLE ACTIVITY
: OTHER (9702)
: OTHER or PRELIMINARY ENGINEERING
: PRELIMINARY ENGINEERING (9102)
: RIGHT OF WAY (9202)
: INCIDENTAL COST (9302)
REVISED J. PIRRE 8-29-2016
REVISED J. PIRRE 12-08-2017
MONTANA DEPARTMENT OF TRANSPORTATION
MONTANA CADD
DESIGNED BY W. DYRDAHL 12-5-2003
DRAWN BY W. DYRDAHL 12-5-2003
CHECKED BY T. CONWAY, P.E. CSD 3-17-2007
APPROVED BY T. MARTIN, CSD ENGINEER 12-30-2004
$DATE$
$TIME$
$username$